
PV ARRAY SECTION ON A 5 DEGREE PITCHED ROOF

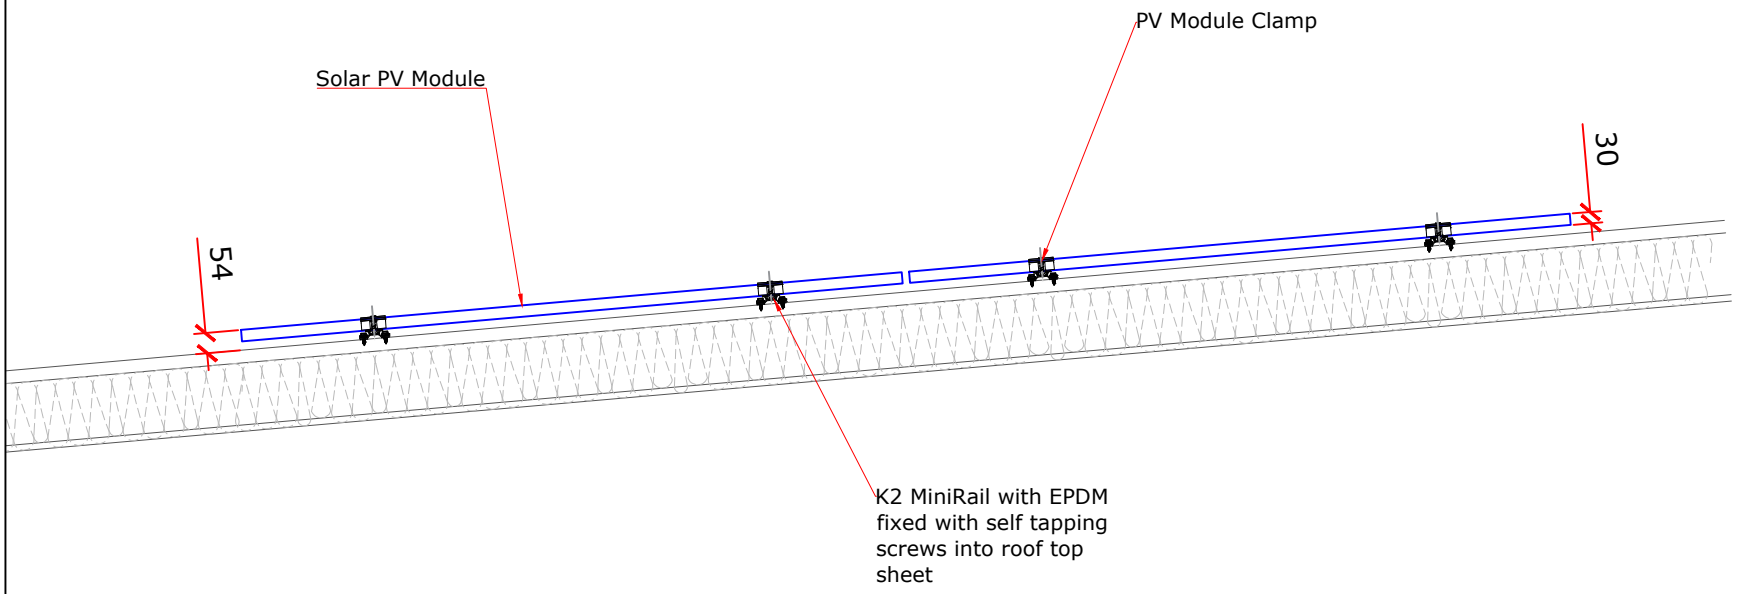

DRAWING LEGEND

Rev	Description	Dwn	Chck	Date

PHOTON ENERGY

© Photon Energy Ltd
8 Windsor Square
Silver Street
Reading, RG1 2TH

Tel +44 118 997 7470
info@photonenergy.co.uk
www.photonenergy.co.uk
All rights reserved

Project Number: I1946	
Project Name: BFS Worthing	
Drawing By: Sara Abdel Ahad	Scale: 1:20 @ A4
Checked By: DRAFT	Date: 06/07/2022
Drawing Name: BFS Worthing PV Array Roof Section	
Drawing No: I1946-101-03	Rev: -