

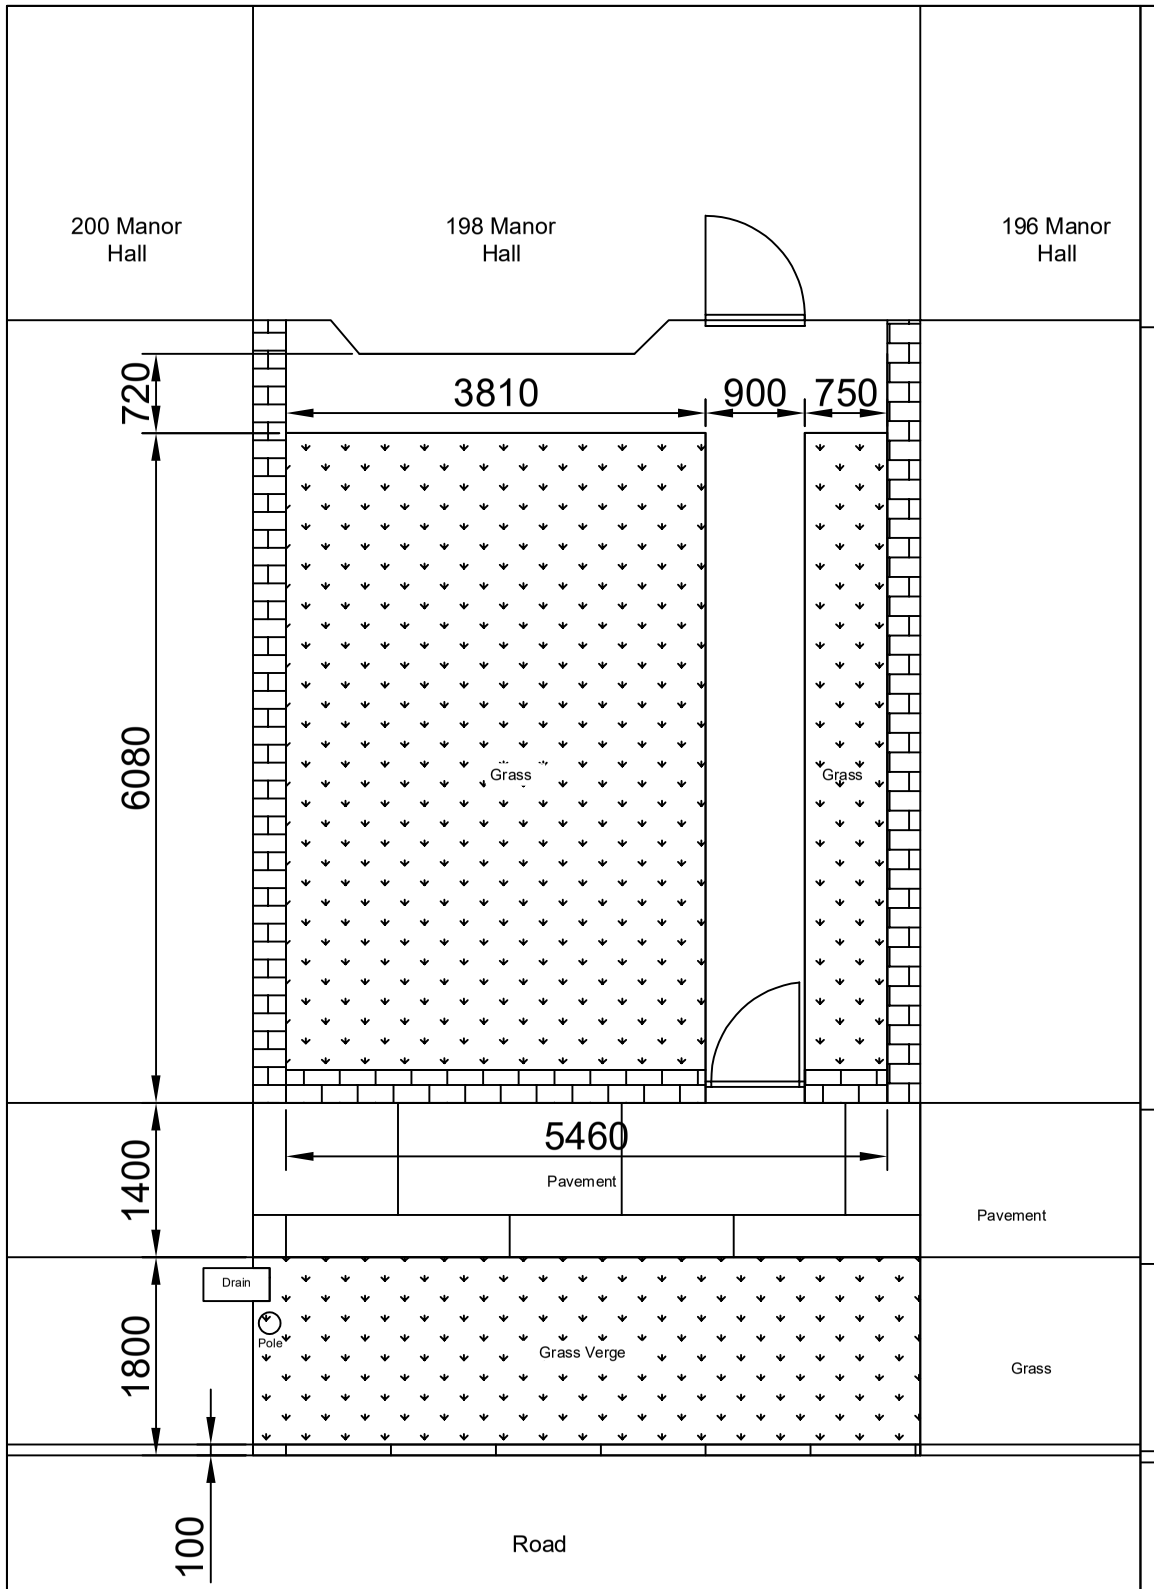


Existing Plan
South View 1:100

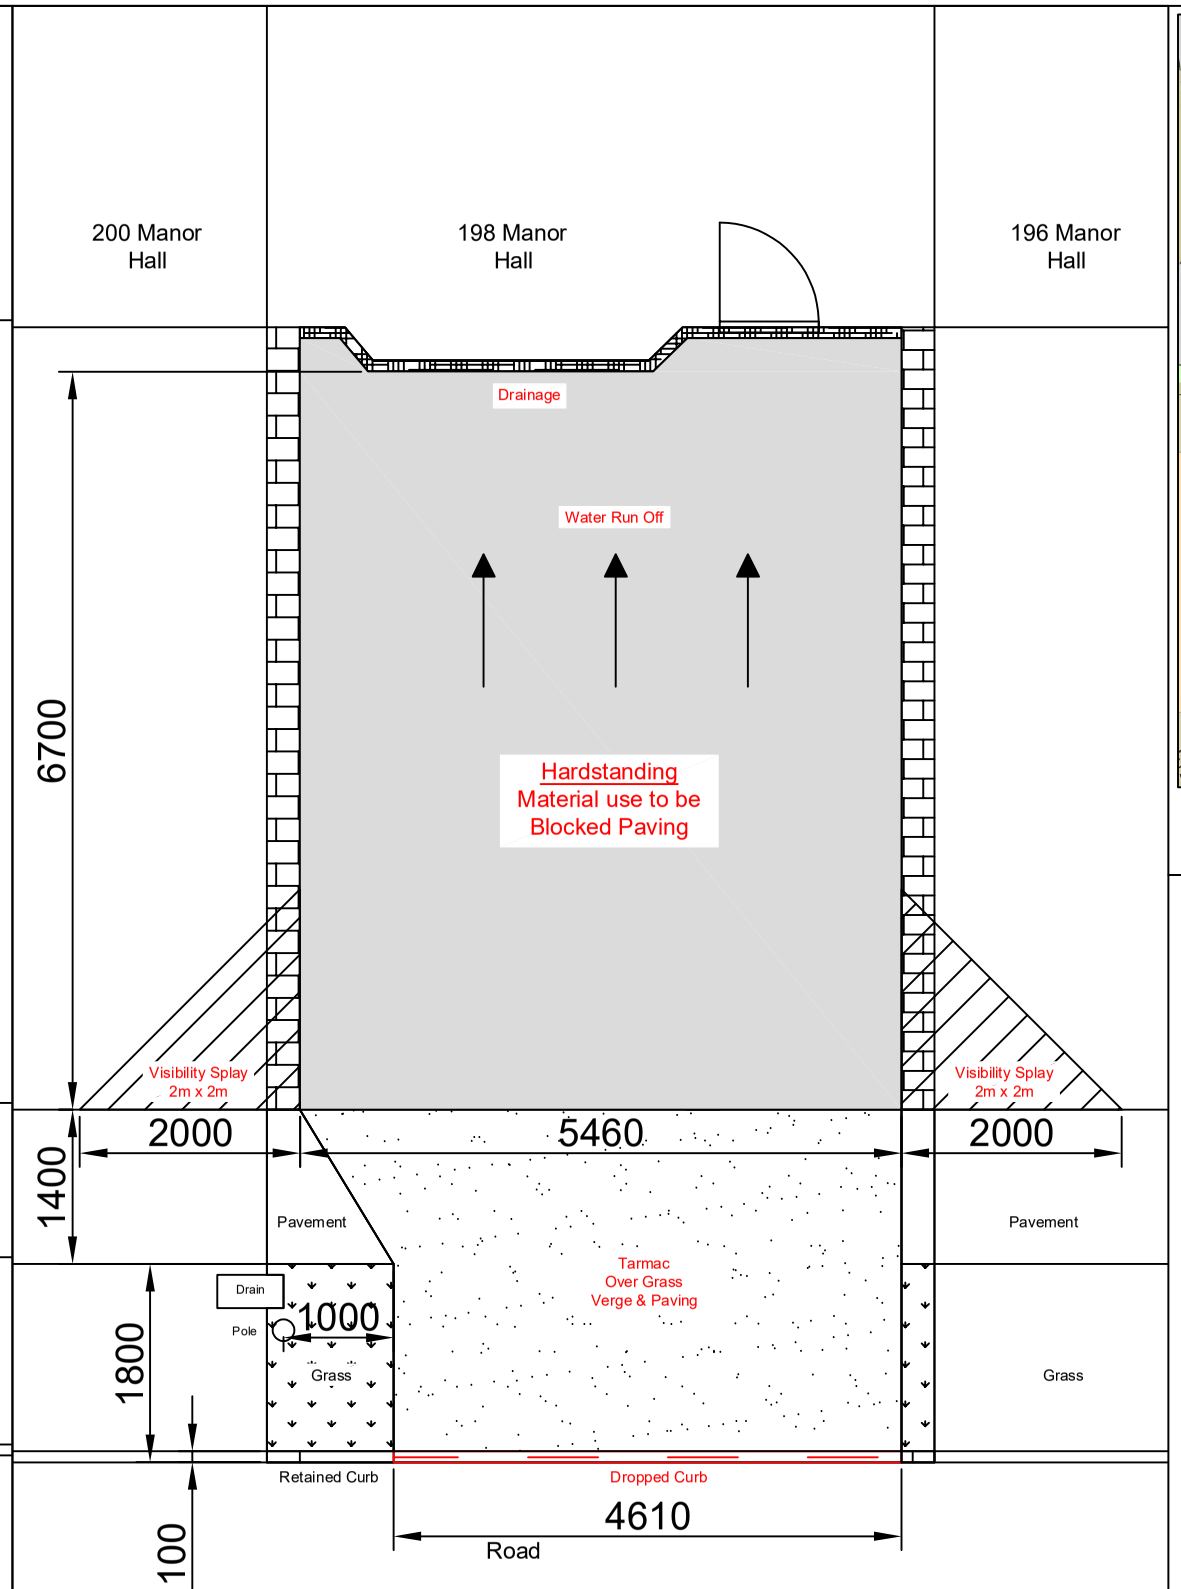

Proposed Plan
South View 1 :100

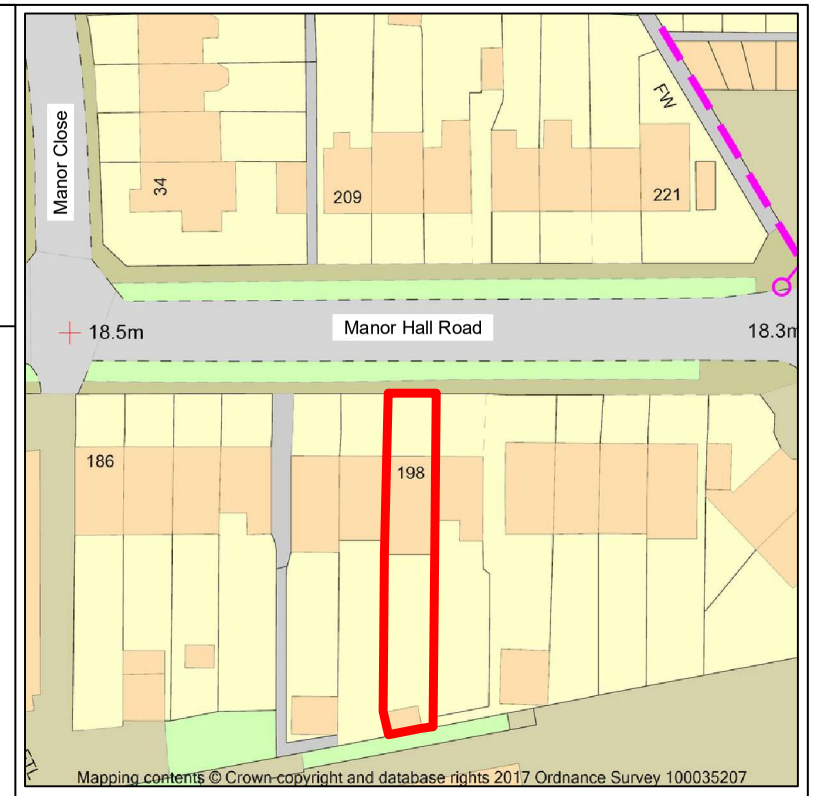

Site Plan 1:1250



Photo

Proposed Works

New driveway to be installed. Front fascia brick wall & gate to be removed and grass garden replaced by block paving driveway. 2m visible clearance over brickwork on neighboring propertys. Minimum of 600mm in height.
Curb dropped a minimum of 1m away from telephone pole & to stretch along front of property.
Pavement & grass verge replaced with tarmac.

Title: 198 Manor Hall, Southwick, BN42 4NR		
Contract: Mr. Oberoi	Drawn By: RD	Date: 06.07.22
Drawing Status: REVISED	Finish:	Scale: 1:100
Drawing Number: [GA] - 198_001 A3		Revision: A