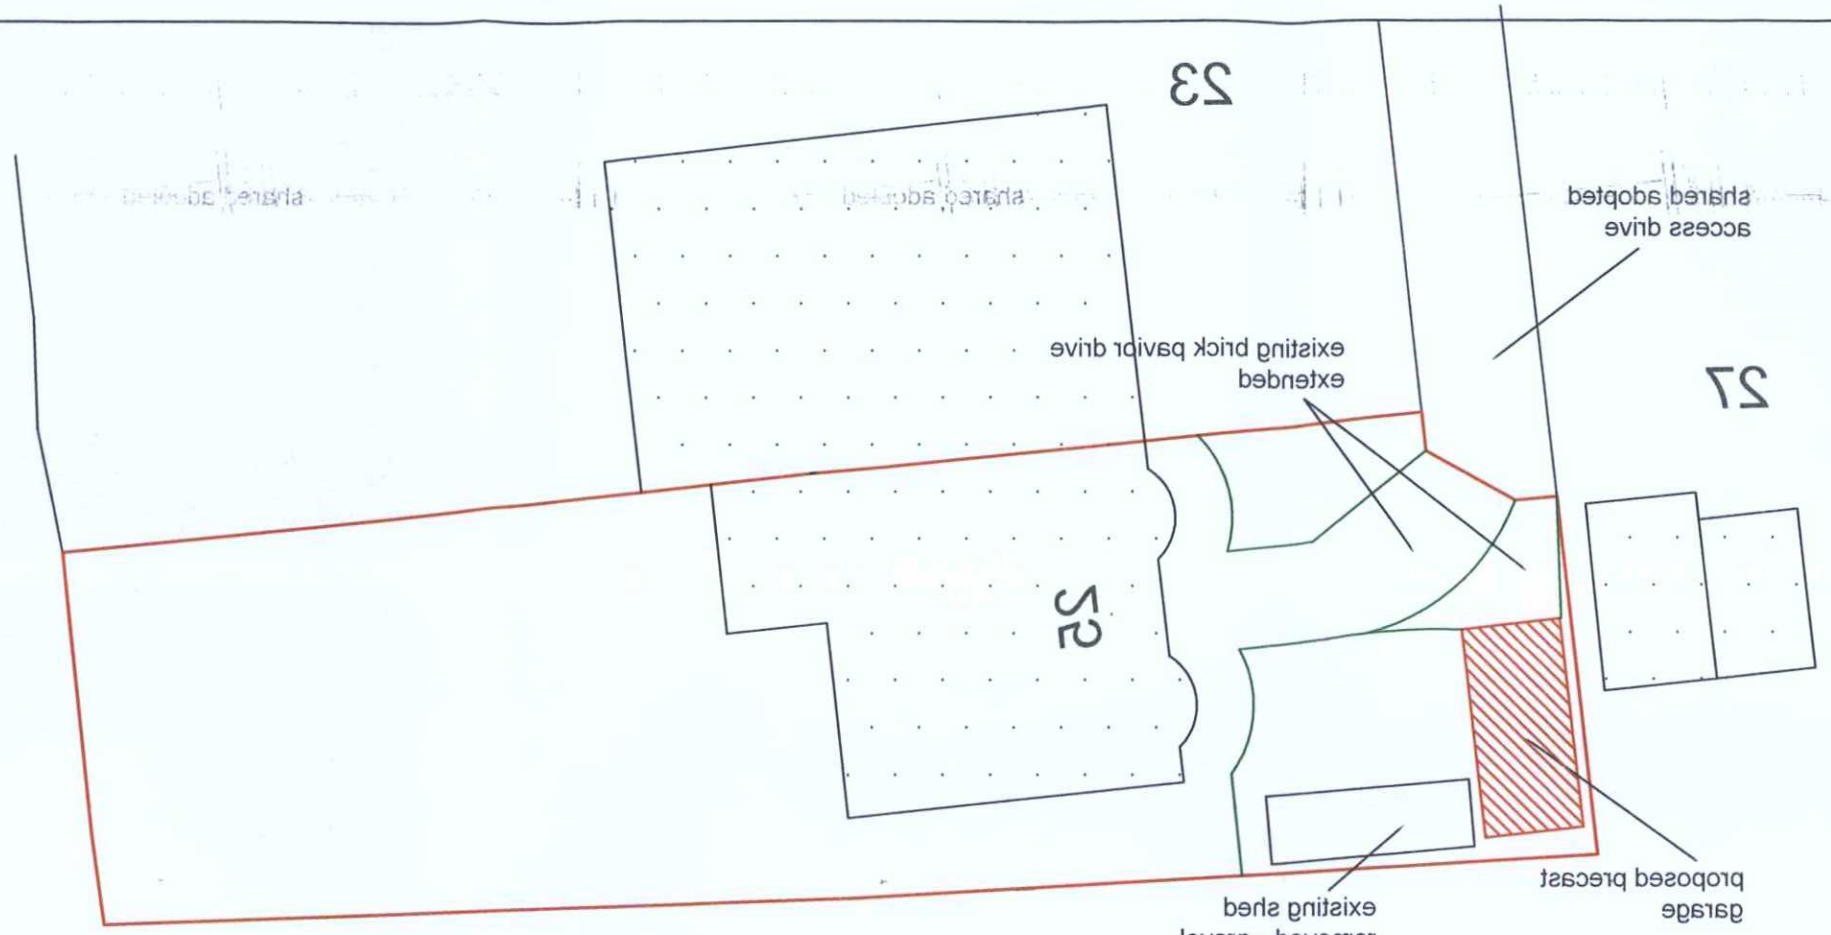

LAYOUT PLAN 1:200



©Crown Copyright. All rights reserved. Licence no. 100019980

524900m

LOCATION PLAN 1:1250

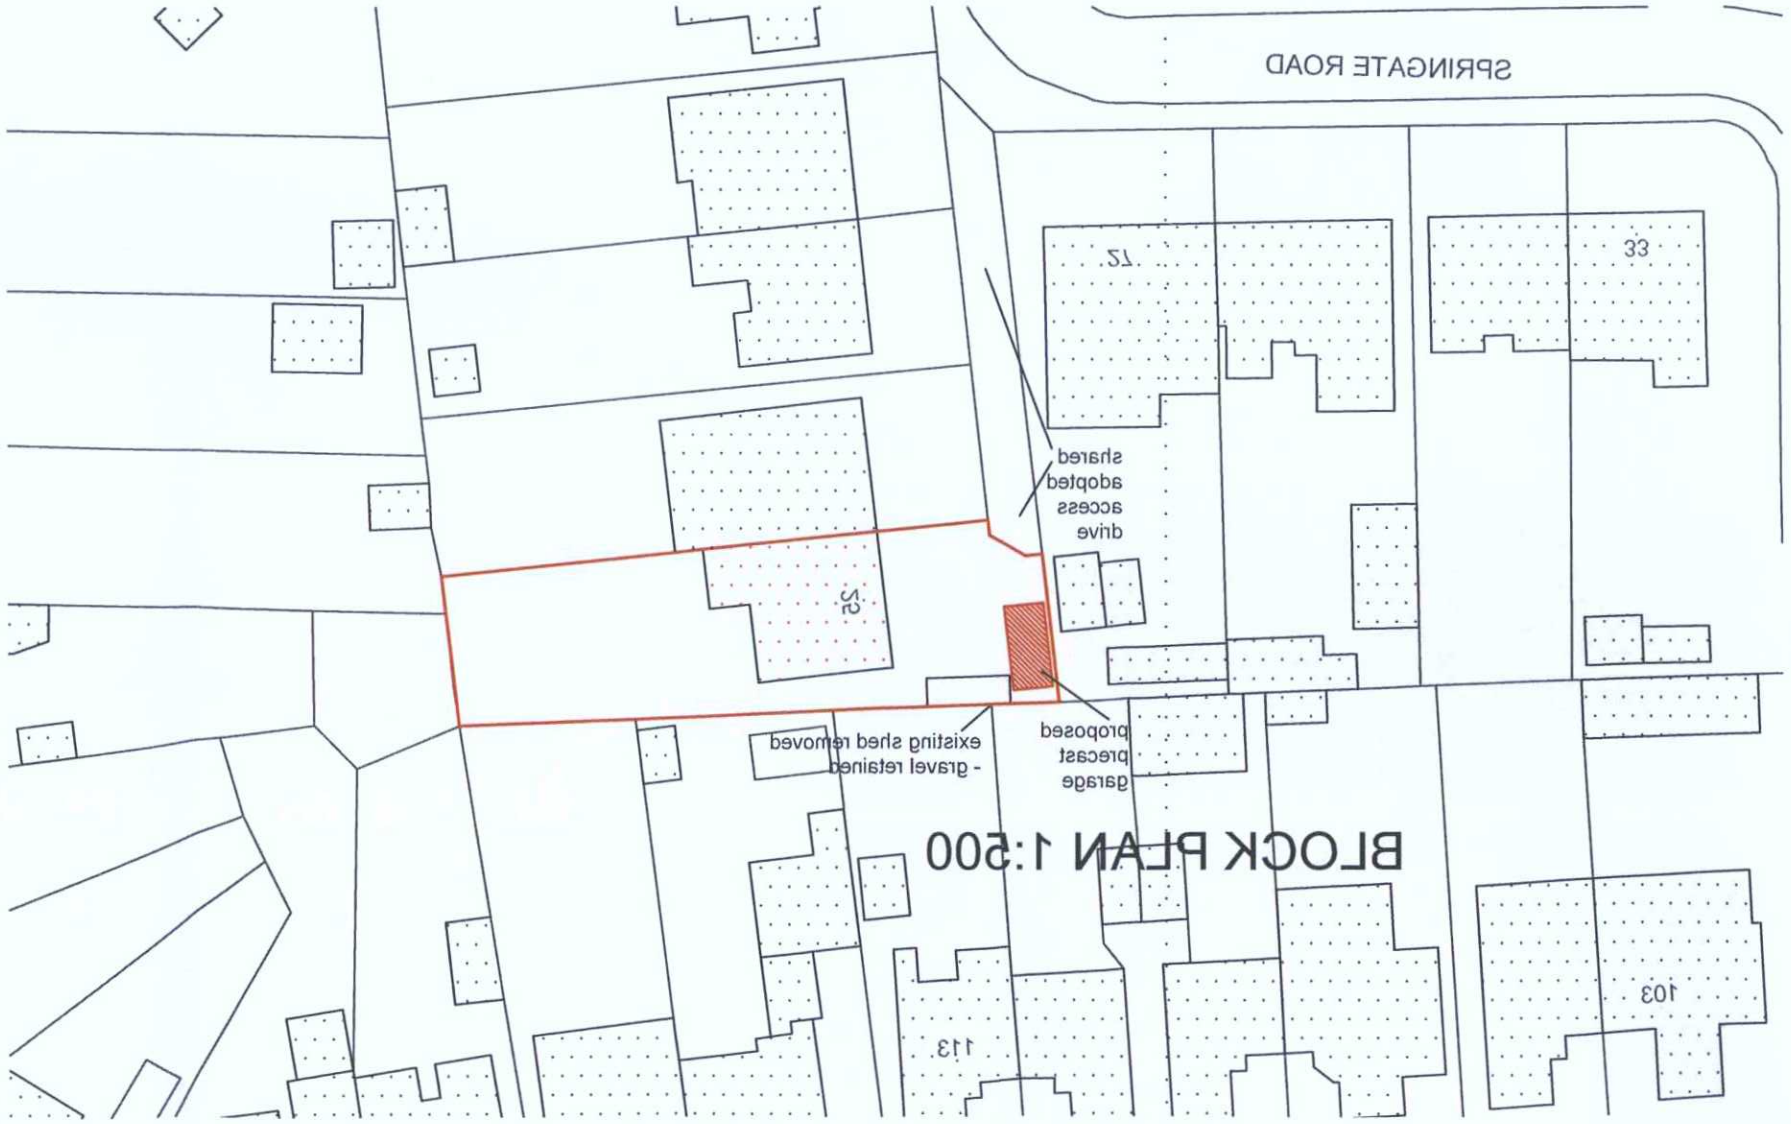

BLOCK PLAN 1:500

ADUR & WORTHING
PLANNING SERVICES

PLAN	AWDM/ 1319/15
DATE VALID	- 4 SEP 2015

THIS DRAWING IS TO BE READ IN CONJUNCTION WITH THE PLANS AND ELEVATIONS PRODUCED BY LIDGET CONCRETE LTD AND REFERENCED L015928 & DATED18.08.15

Project
PROPOSED PRECAST CONCRETE SINGLE GARAGE AT 25 SPRINGATE ROAD, SOUTHWICK BN42 4LF

Client
MR & MRS J. DUMBRELL

Drawing Title
LAYOUT PLAN 1:200, BLOCK PLAN 1:500, LOCATION PLAN 1:1250

LARKINS & POLLINGTON
DESIGN PARTNERSHIP
2 Birling Way
Manor Park
Uckfield
TN22 1LP
01825 768948
07894 124919

Date	Drawn By	Checked	Scale
09.15			1:200