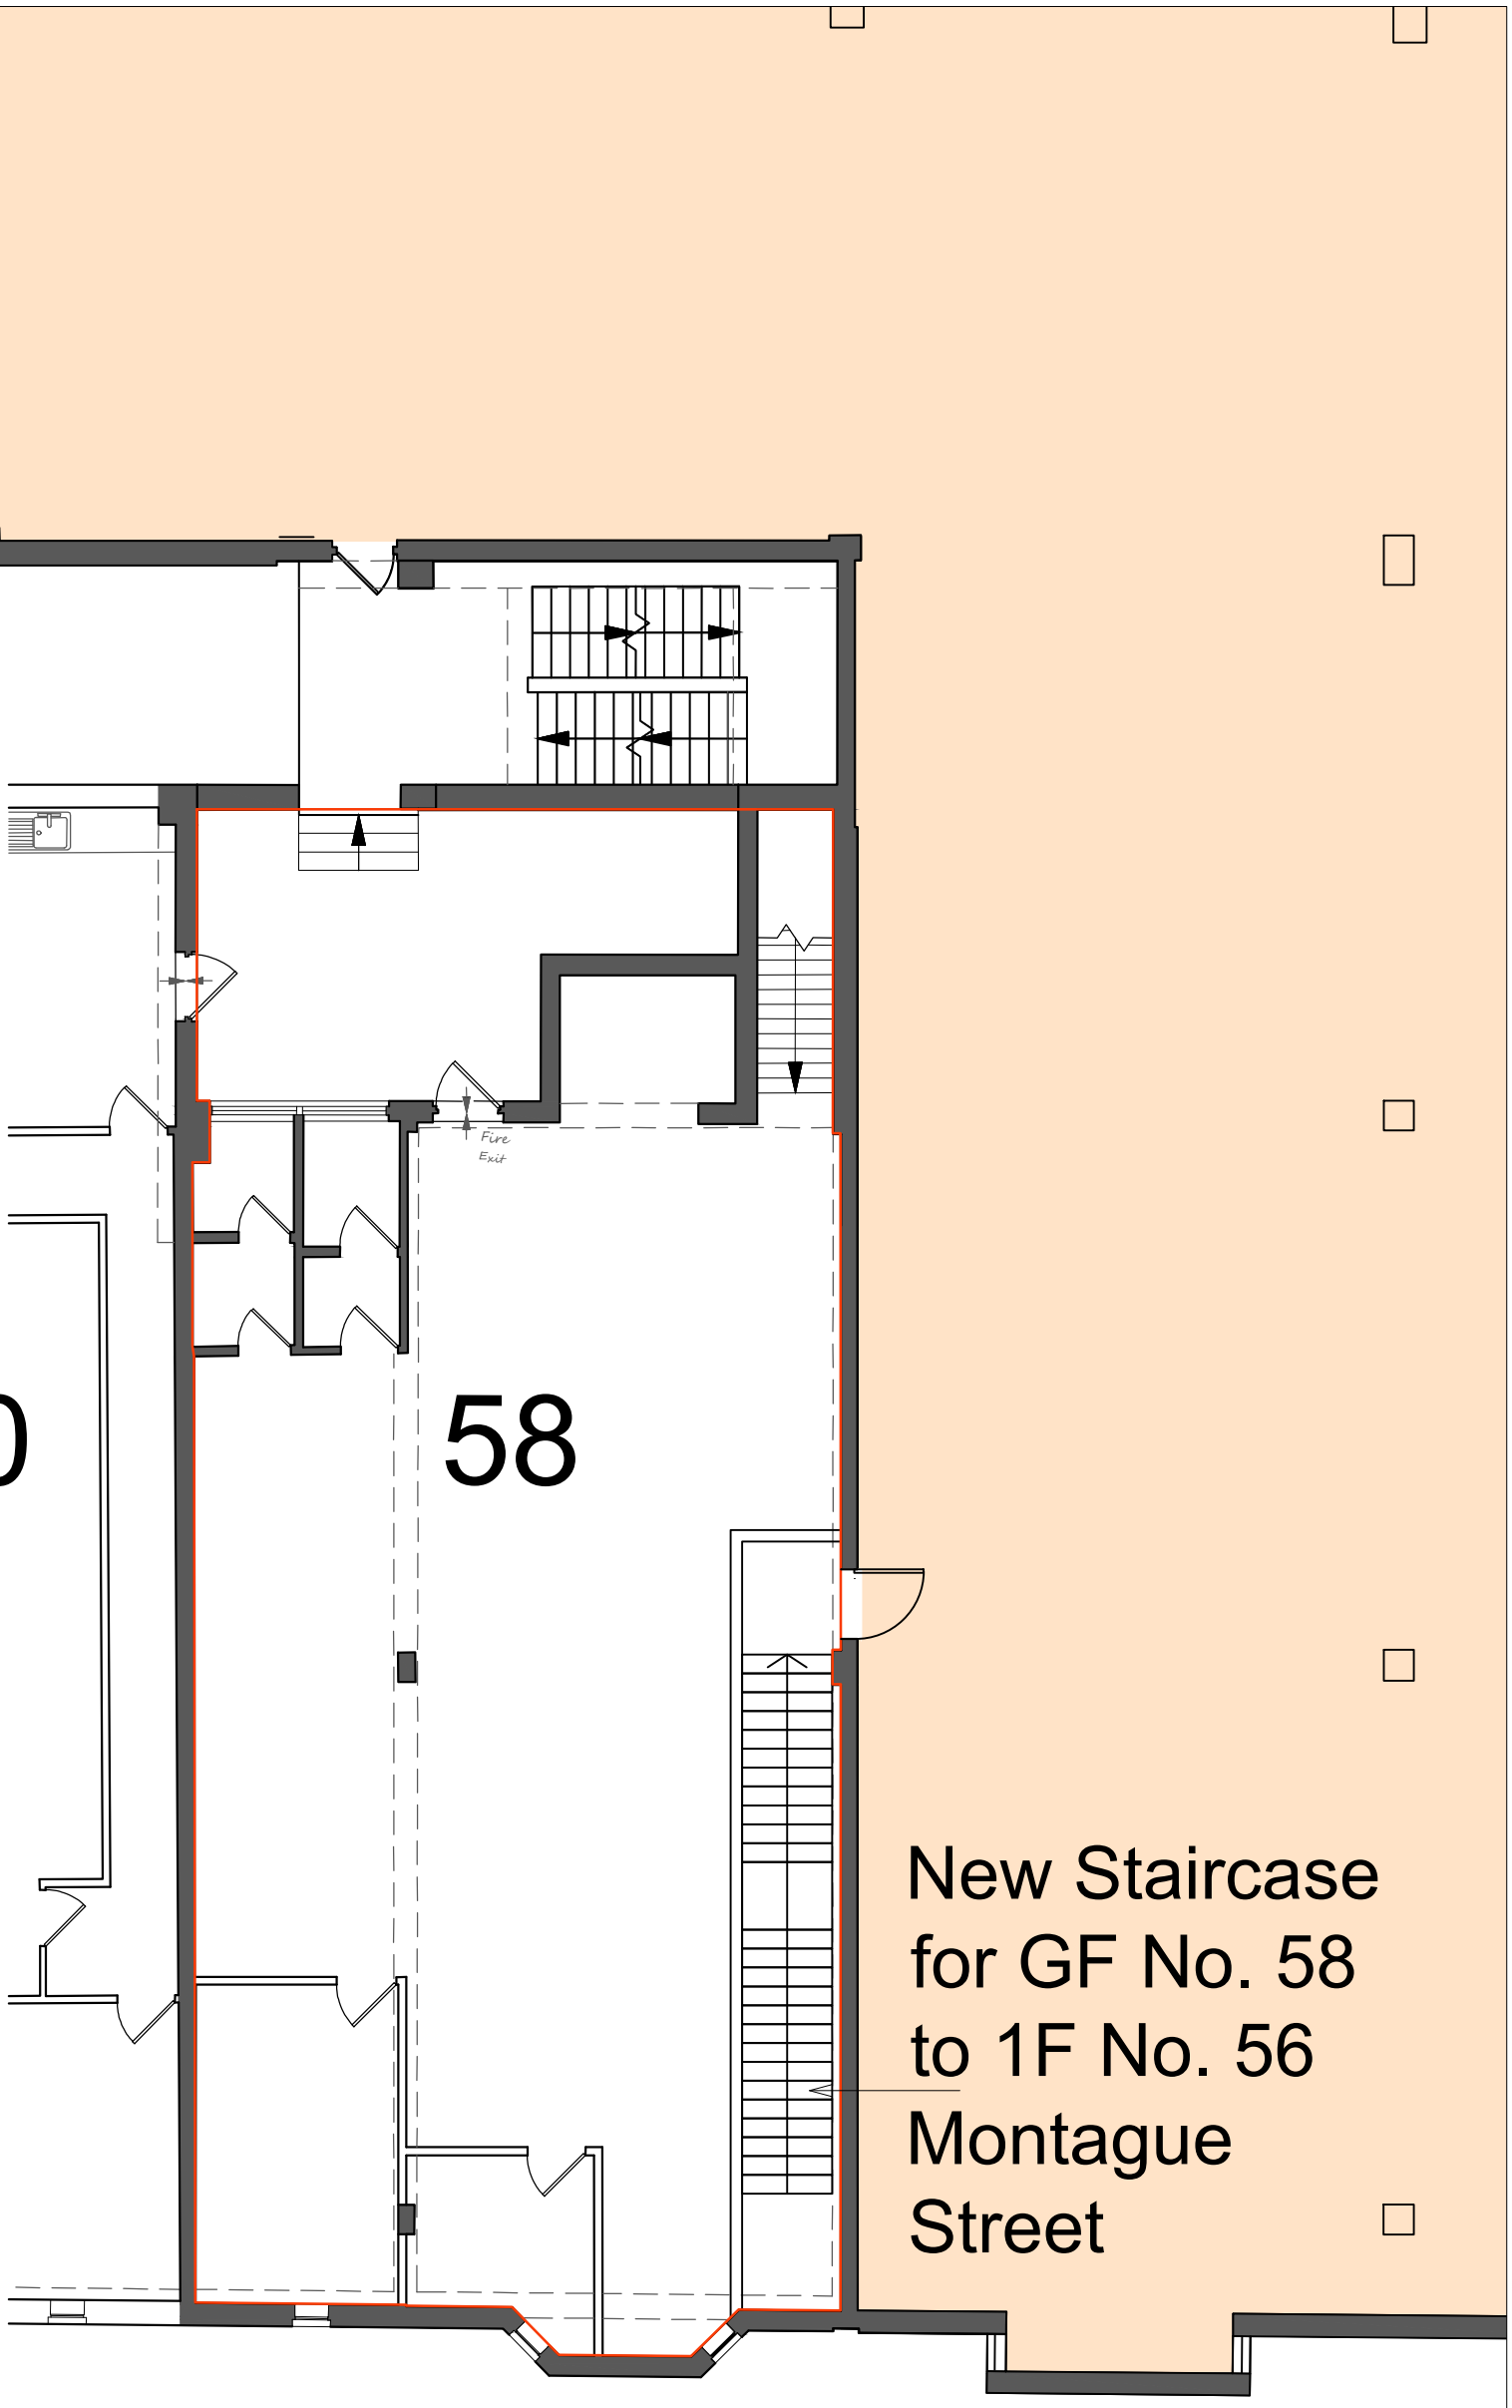

Montague Street

N

1:100

0 1 2 3 4 6 8 10

GENERAL NOTES:

USE FIGURED DIMENSIONS ONLY.
DO NOT SCALE OFF DRAWINGS.
ALL DIMENSIONS ARE TO BE CHECKED ON SITE.
INCONSISTENCIES ARE TO BE REPORTED TO OATEN ARCHITECTS IMMEDIATELY.

COPYRIGHT OF OATEN ARCHITECTS LTD.

REV.: DATE: DESCRIPTION:

OATEN ARCHITECTS
Oaten Architects Ltd,
33 West Street, Hastings, East Sussex, TN34 3AN
T 01424 256476
W www.oatenarchitects.com

PROJECT:
58 Montague St, Worthing BN11 3BP

STAGE: Planning
SCALE: 1:100 @ A3
DRAWN BY - DATE: CT - Feb. 2021
CLIENT: Worthing Holdings Ltd
CHECKED BY: RO

DRAWING TITLE:
Proposed 1F Plan

DRAWING NO: 21.1242 / 009
REV NO: _