


1 Ground Floor
1 : 50


AMENDMENT


ADUR & WORTHING PLANNING SERVICES
PLAN AWDM: 0145/17
DATE Rec'd: 4/4/17

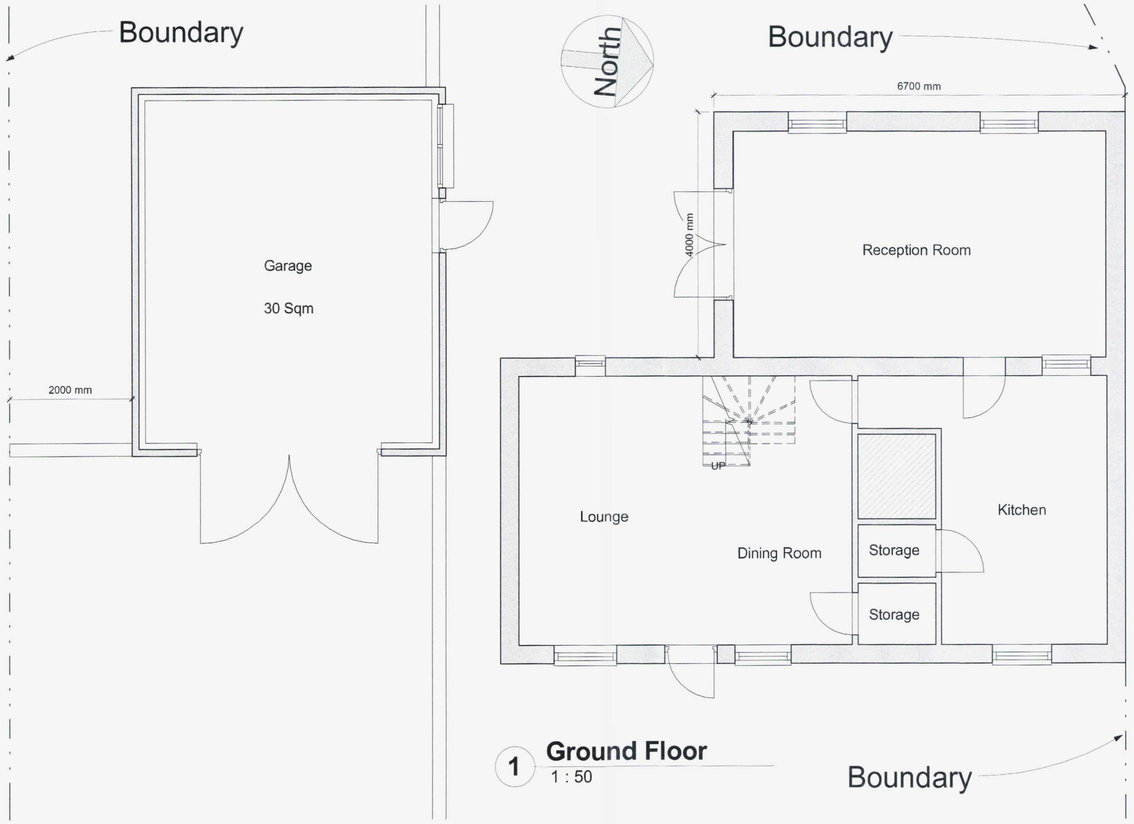


8 Side Elevation Extension (South)
1 : 50

6 Site
1 : 100

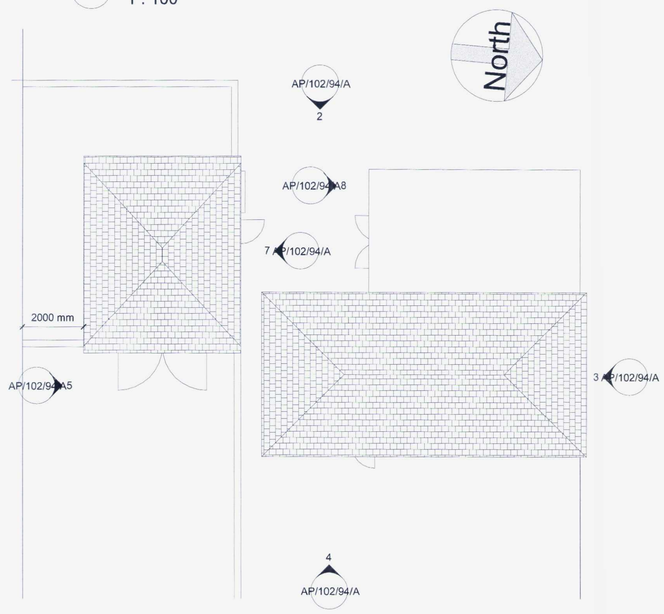


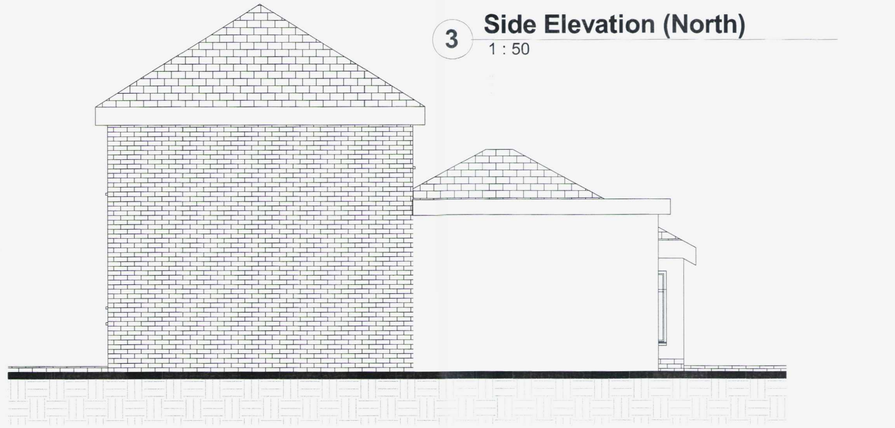


3 Side Elevation (North)
1 : 50

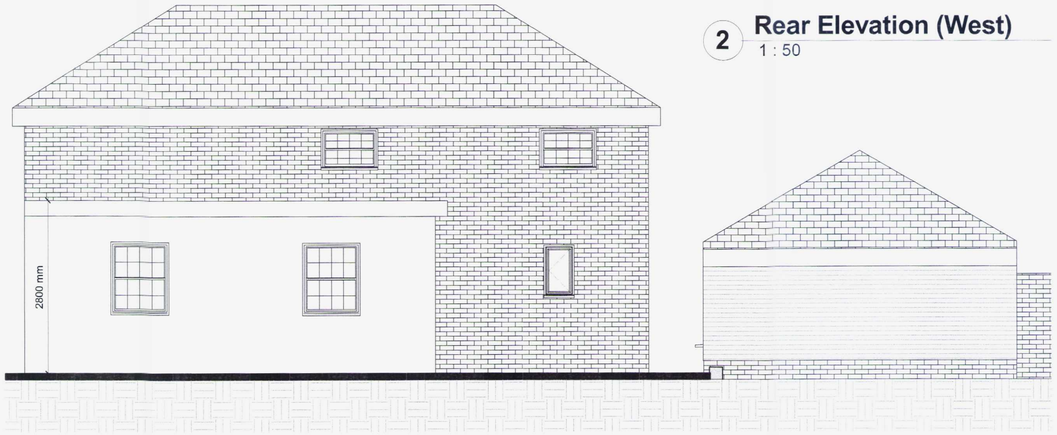

2 Rear Elevation (West)
1 : 50

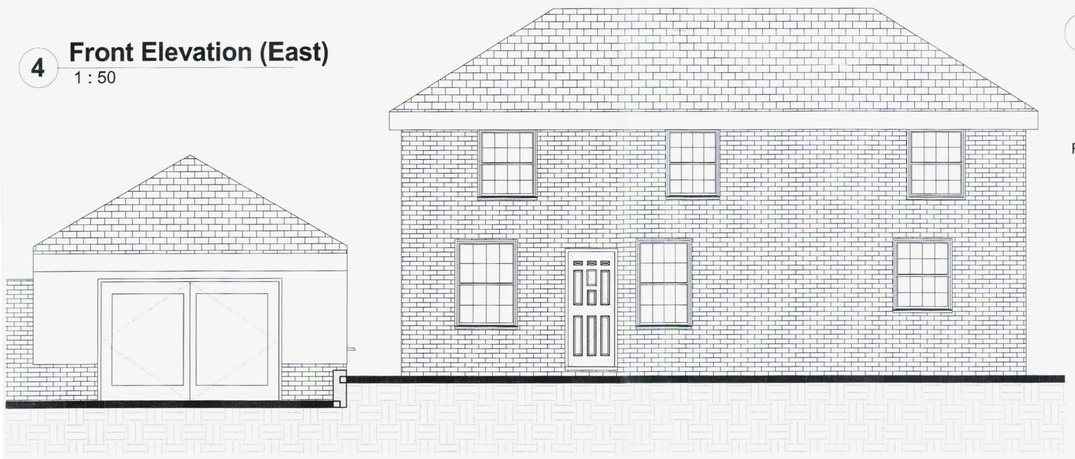

4 Front Elevation (East)
1 : 50

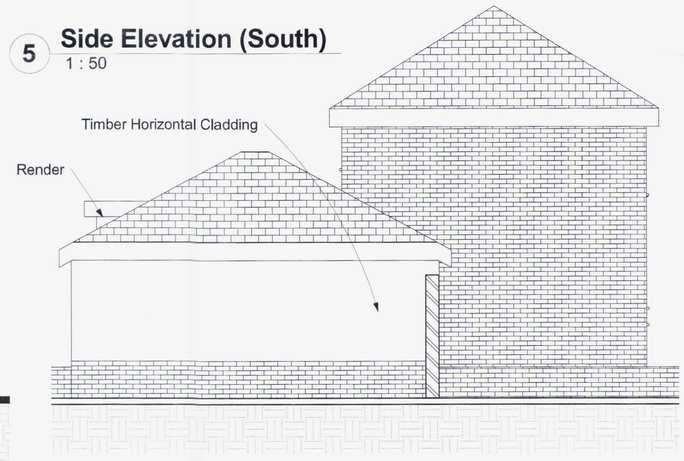

5 Side Elevation (South)
1 : 50



7 Side Elevation Garage (North)
1 : 50

0 0.5 1 2.5 5
Scale 1: 50 @ A1 (1: 100 @ A3)

Note:
All materials will match or be similar to the existing property, unless otherwise stated.

Planning Issue

All dimension to be verified on site, any discrepencies to be reported to Designer prior to setting out or ordering of any materials.

This drawing has been produced for the specific client and project identified below and is not intended for use by any other person or for any other purpose.

This drawing is protected under The Copyright, Designs and Patents Act 1988.

Revisions

A	Move Patio Doors & Location of Garage
B	Add Elevation
C	Amend Roof to Garage

Client
Mr J Shiers

Project Address
94 Cokeham Lane
Sompting
Lancing
BN15 9SL

Project
Single Storey Extension with Seperate Garage

Drawing Title
Proposed Plans & Elevations

Drawing number: AP/102/94/A
Rev: C

Scale: As indicated
Paper Size: A1