PROPOSED SITE SET OF PLAN

Copyright: Paul J Hewett R.I.B.A. Chartered Architect

SITE LAYOUT

Drawing Title:
SOUTHWICK
SO THE GREEN

Project:

Client: MR L BALTHAZOR

Dwg No: 1240/PL 03 Rev C

Scale: 1:200 @ A3 Drn By: PJH Date: Feb '17

Paul Hewett R.I.B.A.
CHARTERED ARCHITECT

Paul Hewett R.I.B.A.
CHARTERED ARCHITECT

(1) DELIVERY VEHICLES TO REVERSE INTO SITE UNDER BANKSMAN SUPERVISION.

(2) ALL DELIVERIES TO BE ON RIGID VEHICLES/SMALL EX HARD SITE LORRIES

(3) LIGHTWEIGHT MATERIAL TO BE STORED IN REAR GARDEN OUTSIDE OF TREE PROTECTION AREAS

(4) EXISTING DRIVEWAY TO BE KEPT CLEAR FOR DELIVERIES OR MAY BE UTILISED FOR PARKING OF CONTRACTOR VEHICLES OF CONTRACTORS VEHICLES WHEN NO DELIVERIES EXPECTED

(5) CONTRACTORS TO BE ENCOURAGED TO UTILISE PUBLIC TRANSPORT OR NEARBY CARPARKING.

(6) DELIVERIES TO BE SCHEDULED TO MISS PEAK TRAFFIC TIMES AND TO BE DISTRIBUTED EASY AROUND BUILDING.

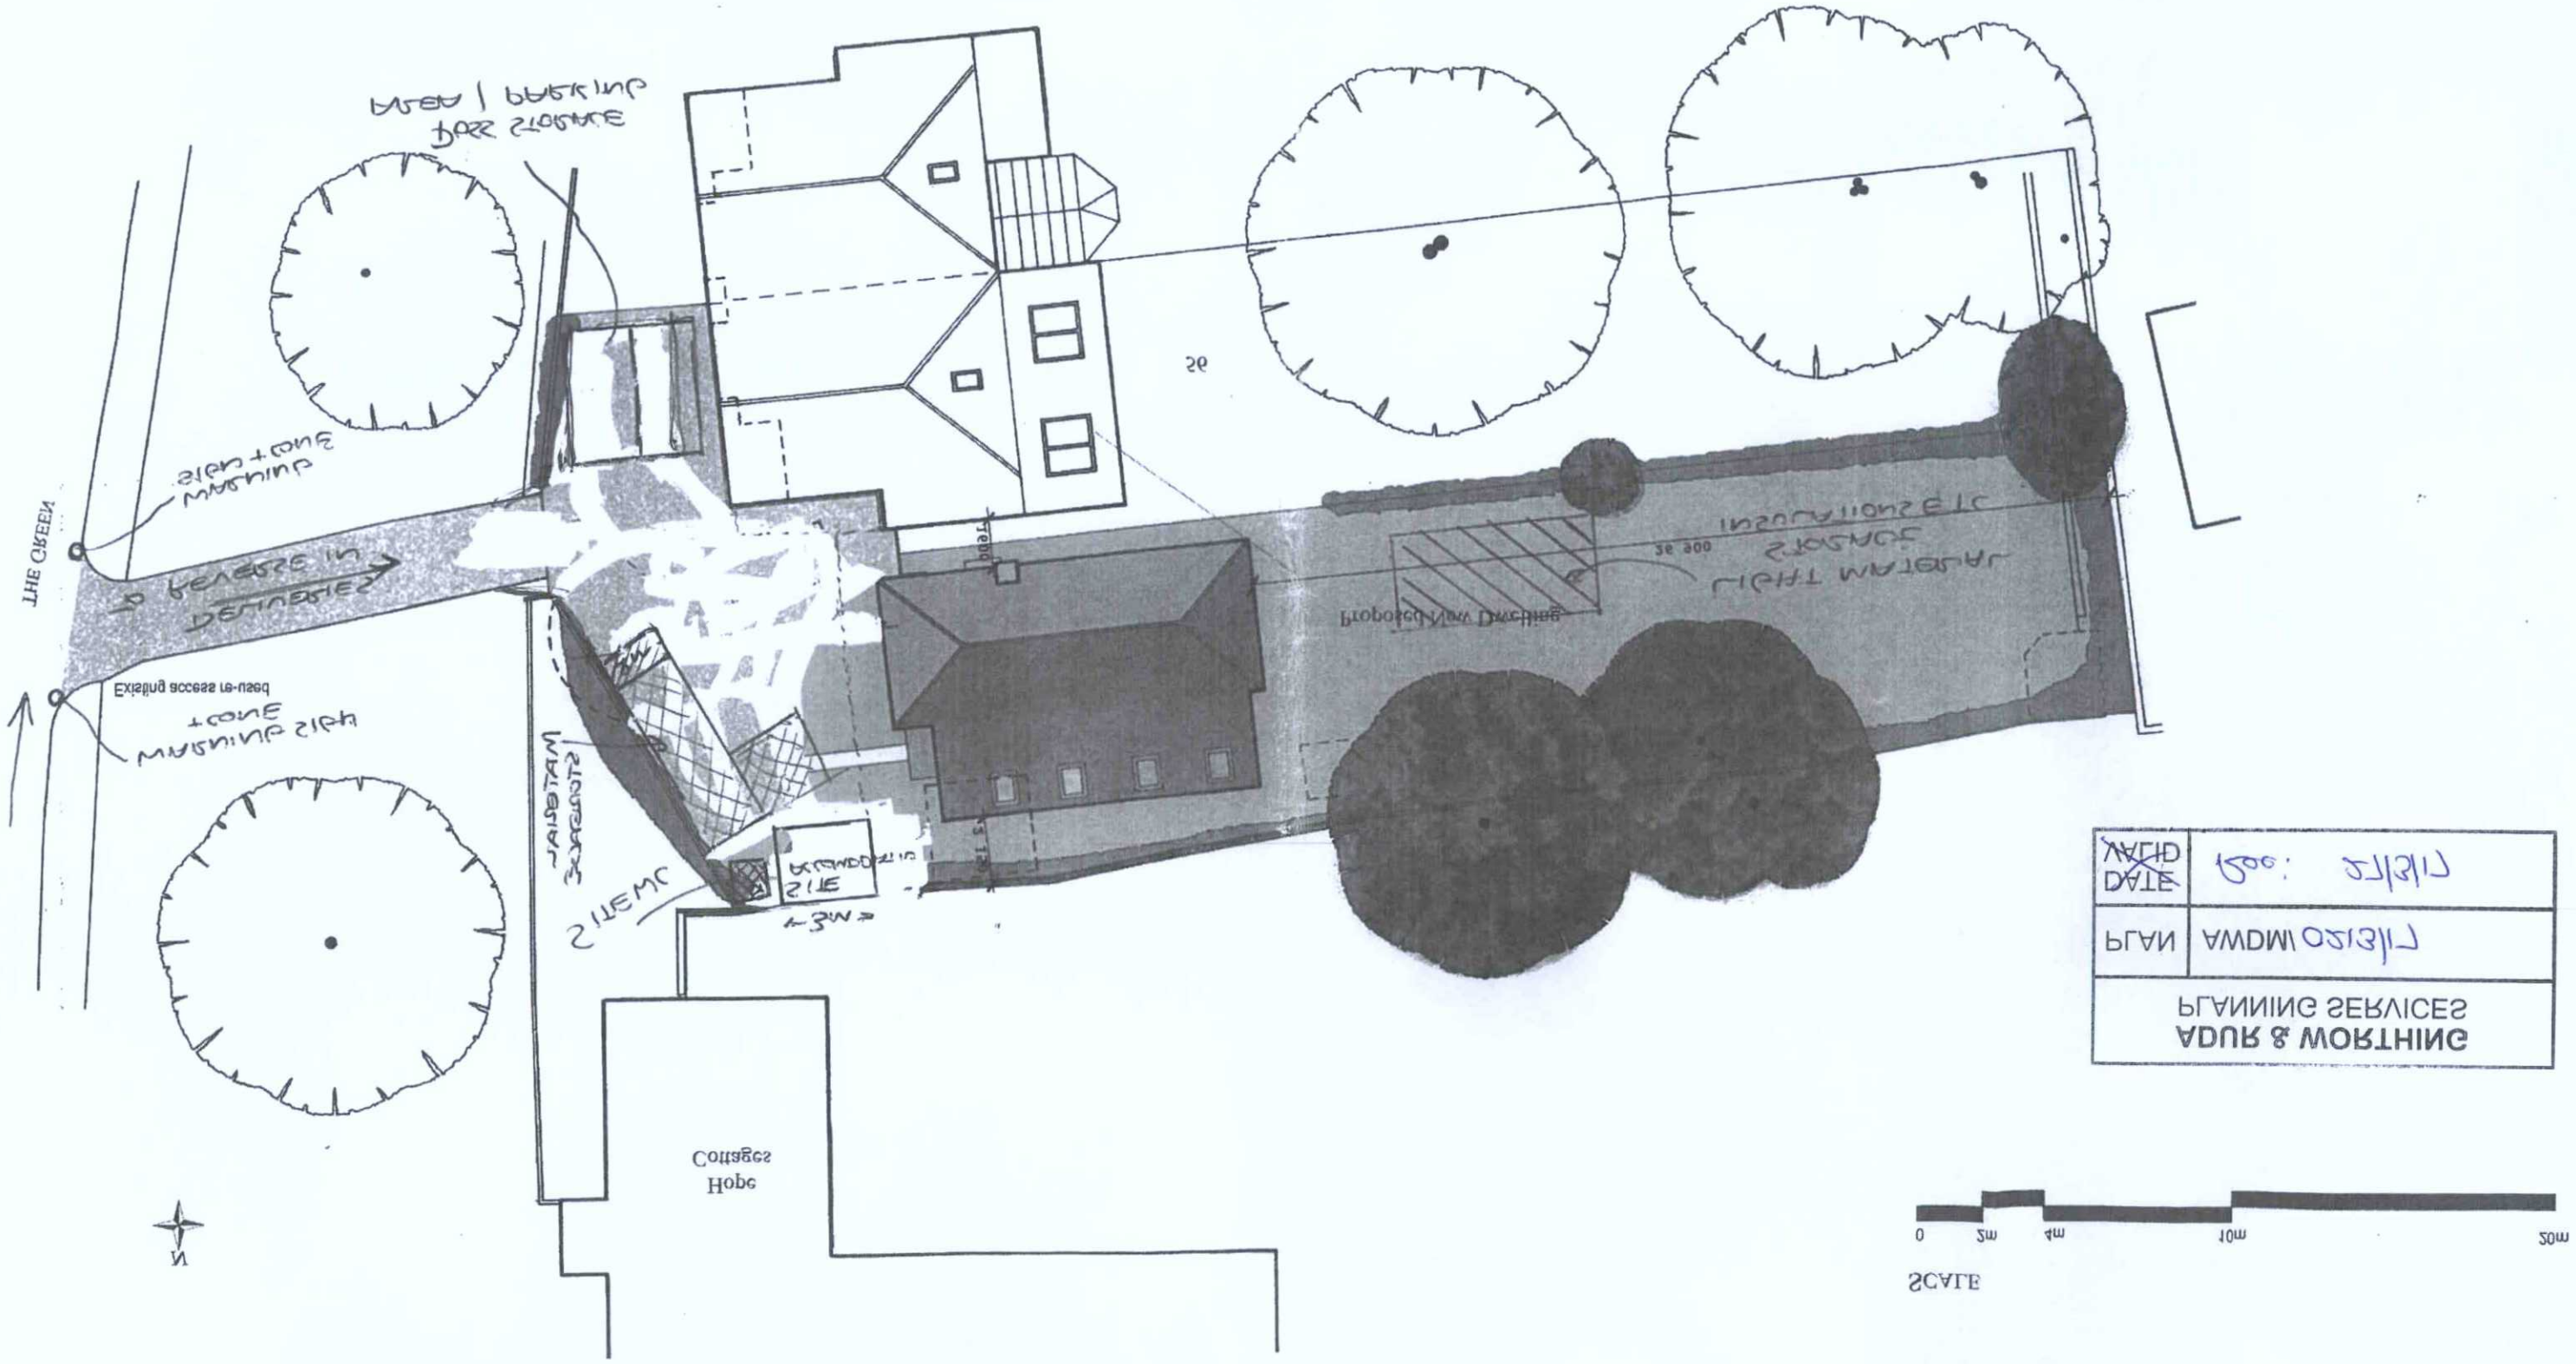

~~DATE~~	1200: 27/3/17
PLAN	AWDM/0213/17

PLANNING SERVICES
ADUR & WORTHING