

NORTH

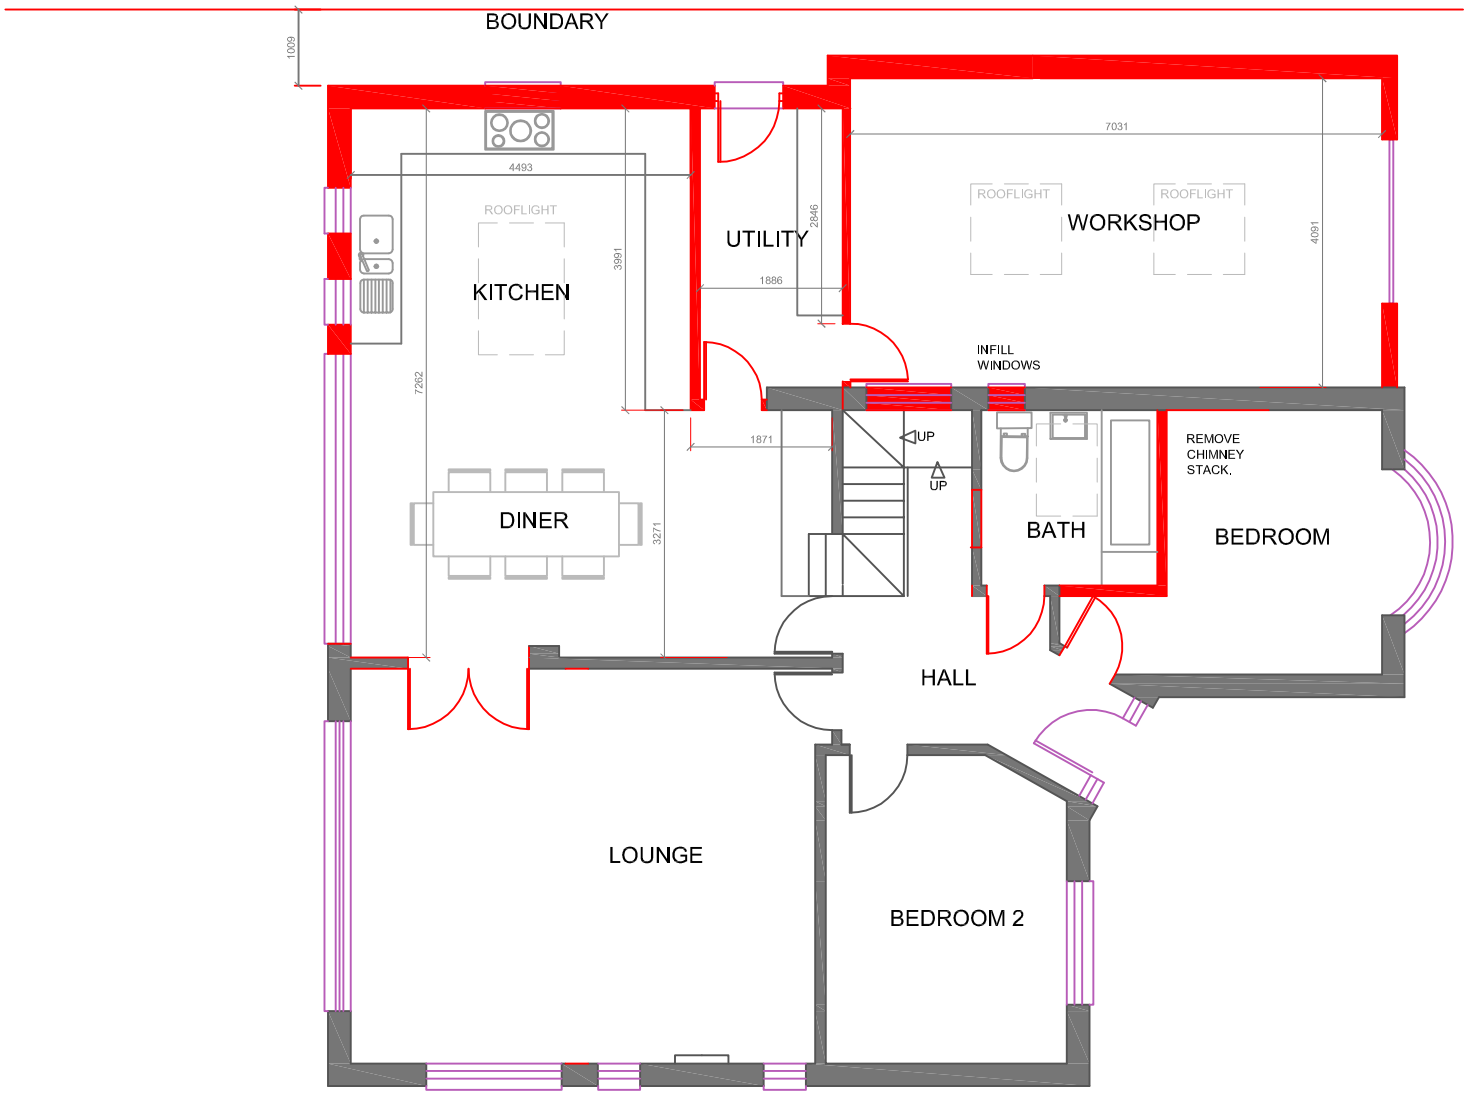

GROUND FLOOR PLAN
PROPOSED

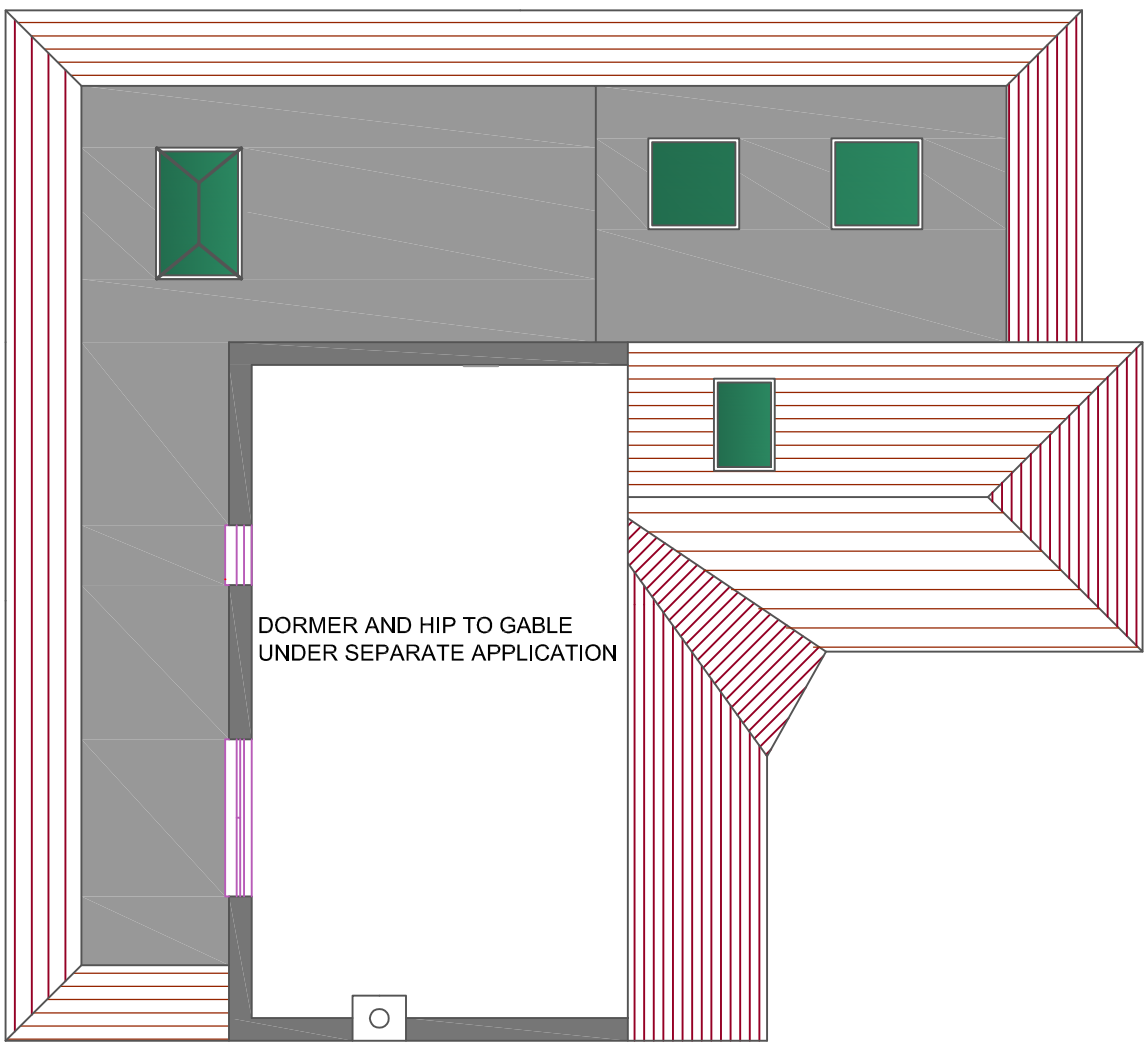

FIRST FLOOR PLAN
PROPOSED

0m 1m 2m 3m 4m 5m 6m 7m 8m 9m 10m

Client Name: JAMES COOK

Address: 9 CISSBURY GARDENS, WORTHING BN14 0DX

Drawing Title: PROPOSED FLOOR PLANS

Drawing Number: JC 11

Stage: PLANNING

Date: 02.10.24

Scale: 1:100

Paper: A3

Rev: A

This drawing is copyright ownership of Simon Mckay.