

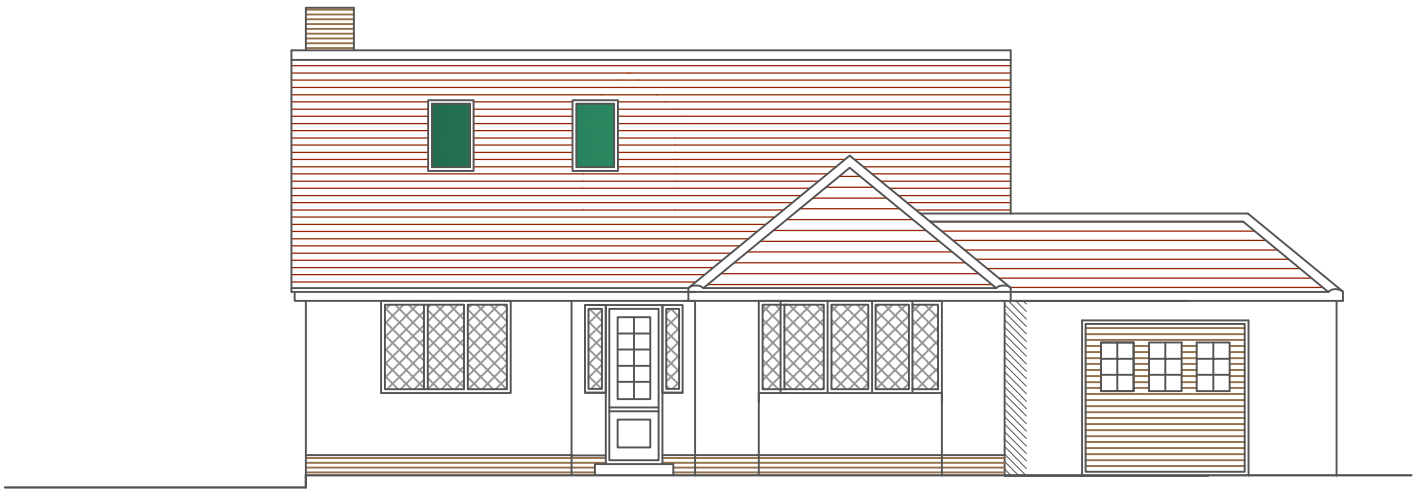


FRONT ELEVATION (East)

DORMER AND HIP TO GABLE
UNDER SEPARATE APPLICATION

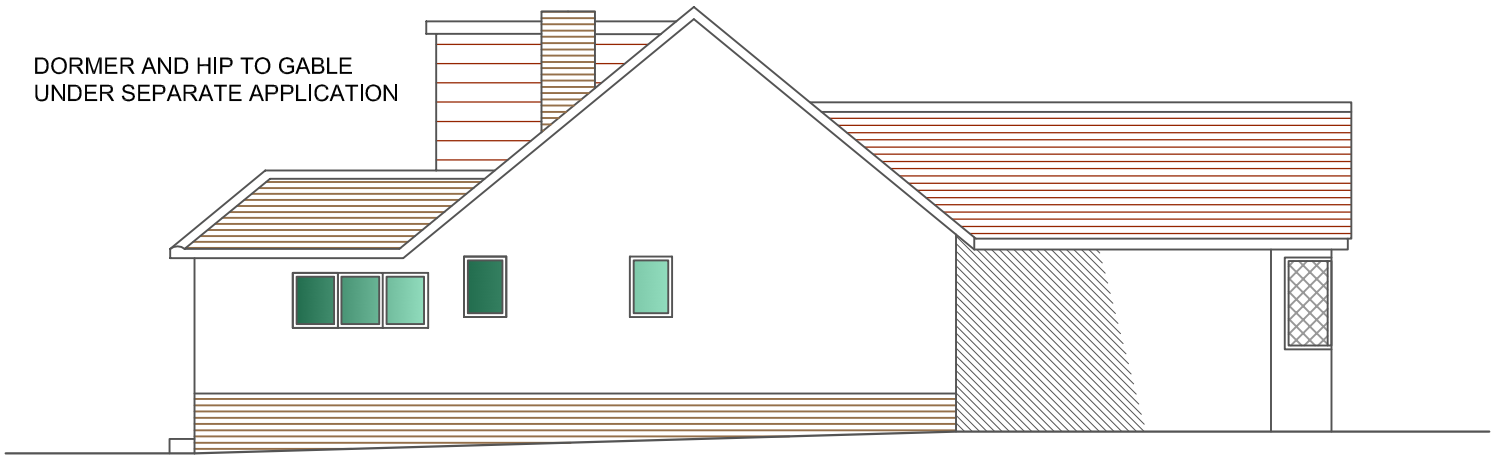


SIDE ELEVATION (South)

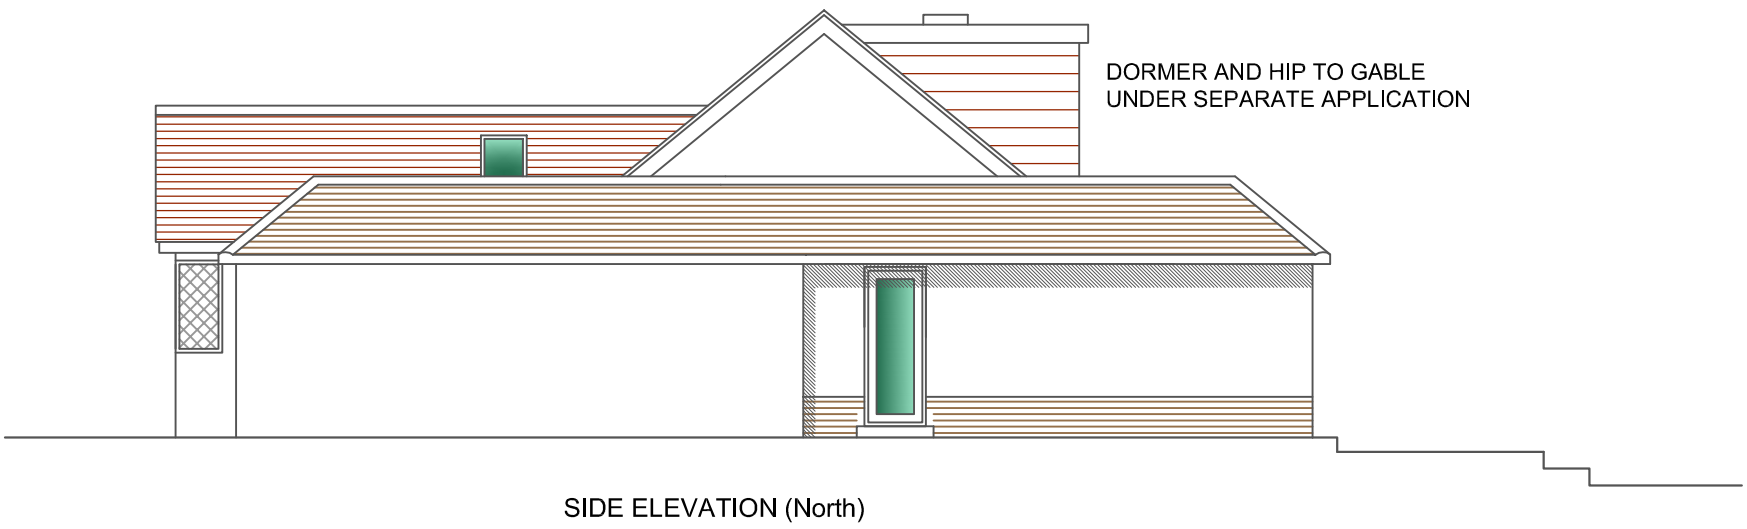

SIDE ELEVATION (North)

DORMER AND HIP TO GABLE
UNDER SEPARATE APPLICATION

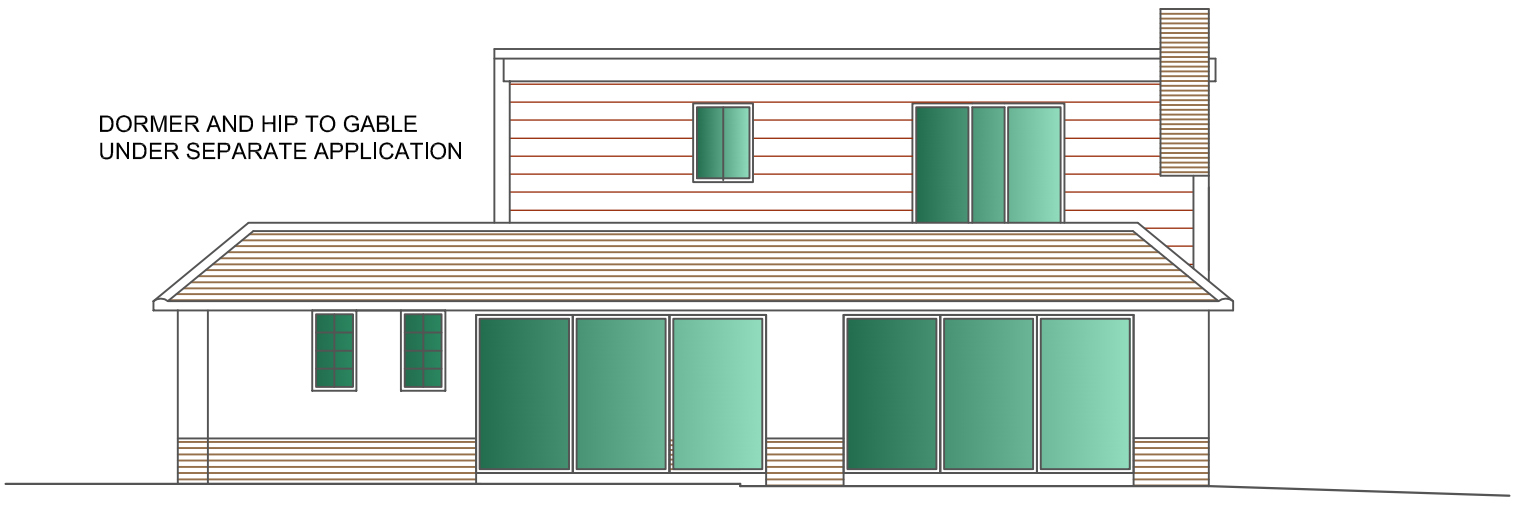

REAR ELEVATION (West)

0m 1m 2m 3m 4m 5m 6m 7m 8m 9m 10m

Client Name
JAMES COOK

Address
9 CISSBURY GARDENS, WORTHING
BN14 0DX

Drawing Title
PROPOSED ELEVATIONS

Drawing Number	Stage	Date
JC 15	PLANNING	02.10.24

Scale	Paper	Rev
1:100	A3	A

This drawing is copyright ownership of
Simon Mckay.