

Side (East) Elevation @ 1:100

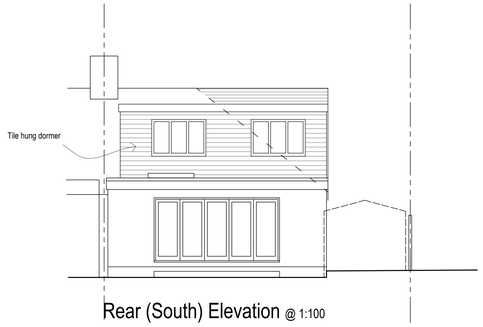

Rear (South) Elevation @ 1:100

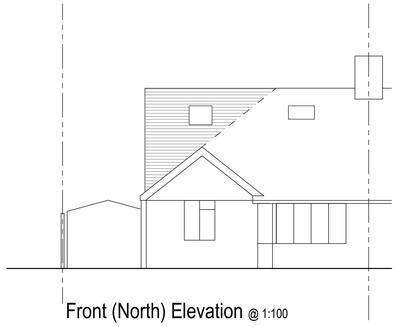

Front (North) Elevation @ 1:100

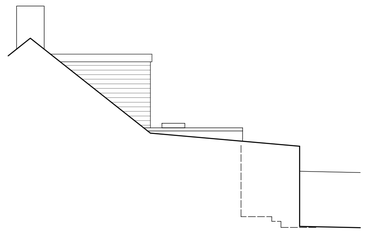

Section / Side (West) Elevation @ 1:100

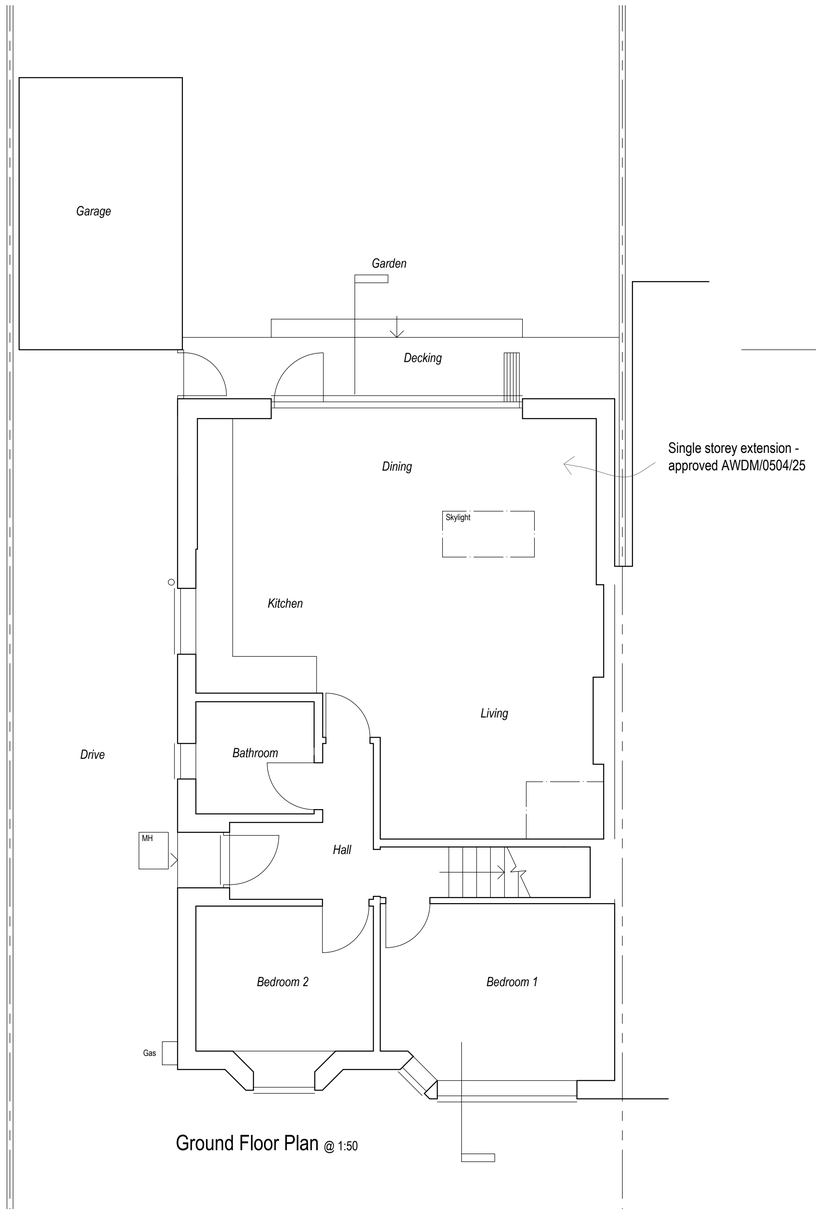

Ground Floor Plan @ 1:50

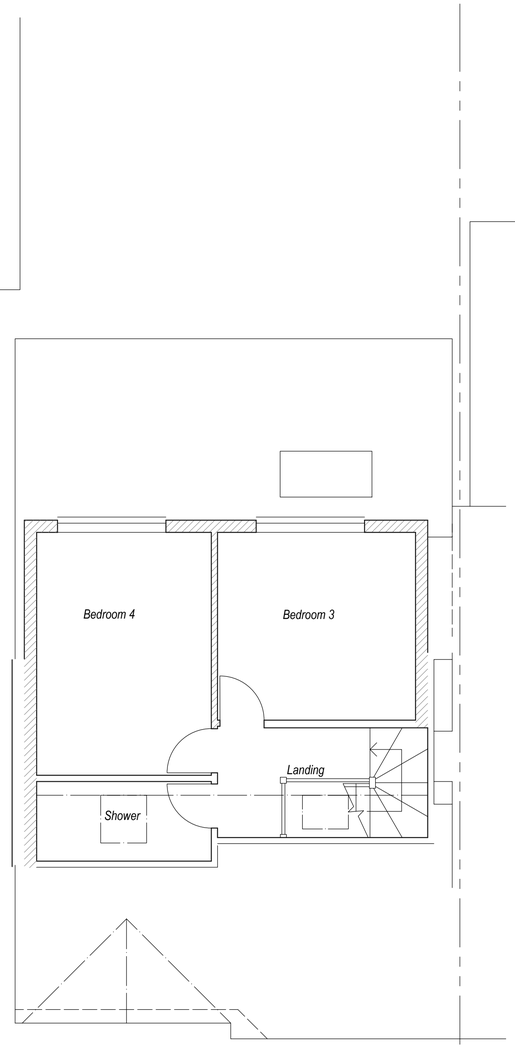

Loft Plan @ 1:50

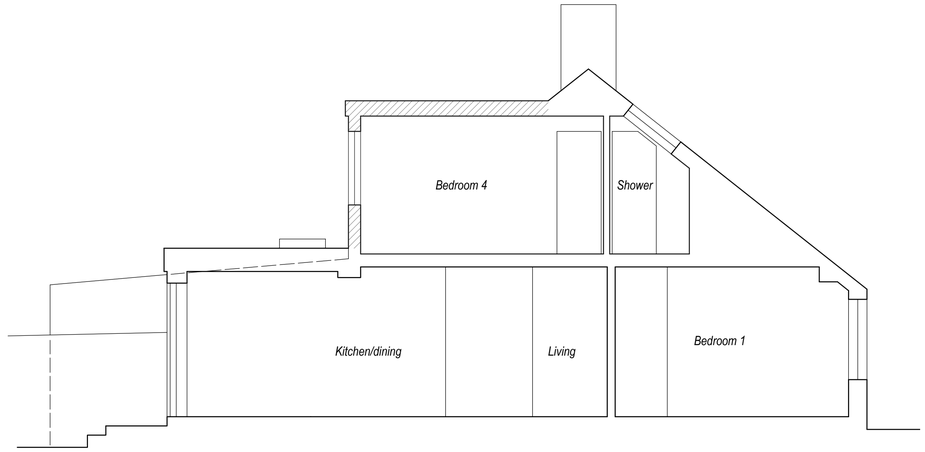

Section @ 1:50

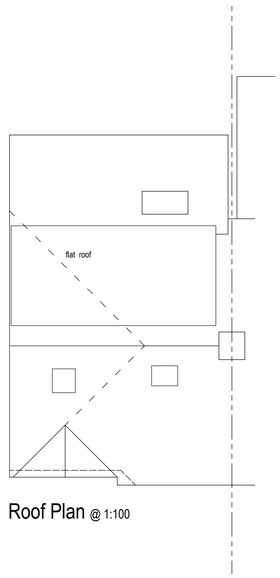

Roof Plan @ 1:100



0 1 2 3 5m
Scale 1:100

0 0.5 1 1.5 2.5m
Scale 1:50

Rev	Description	Date

Job Reference	Client
Loft Conversion 32 Sunningdale Road Worthing, BN13 2NF	H D Developments
Drawing Title	**Drawing No / Rev**
Proposed	ADC 1615/06

Date	Scale	Dwg Size	Plot Style	Drawn	Checked
27.08.25	1:100/50	A1	ADCgreyscale	CW	AD

All dimensions to be checked on site and do not scale from this drawing. This drawing should be approved by Local Authority Building Control or other appropriate checking authority prior to commencement of work. This drawing should not be reproduced without the prior consent of the author.

ADC Alistair Dodd Consulting
Architectural Services
Citibase Brighton, 95 Ditchling Road
Brighton . East Sussex . BN1 4ST
Tel: 01273 558330
Email: info@adcbrighton.co.uk
www.adcbrighton.com