




Propsoed Front Elevation (Scale 1:100)

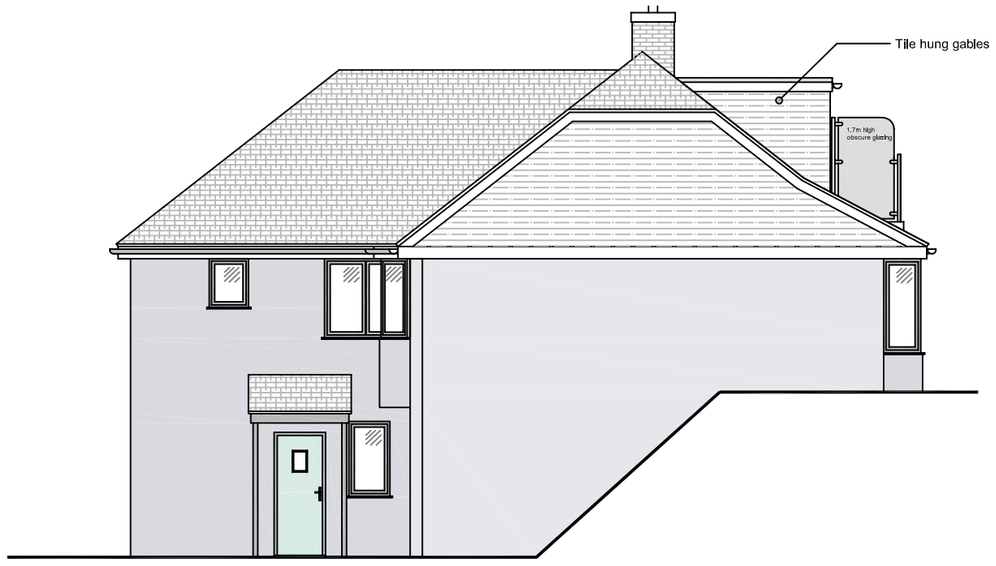

Proposed Side Elevation (Scale 1:100)

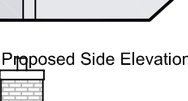


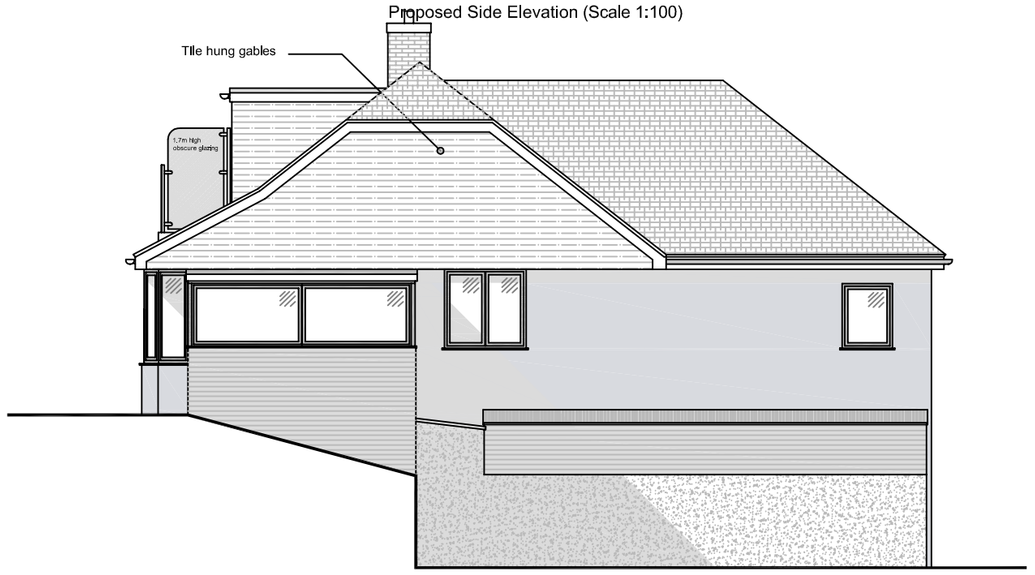


Proposed Side Elevation (Scale 1:100)




Proposed Rear Elevation (Scale 1:100)

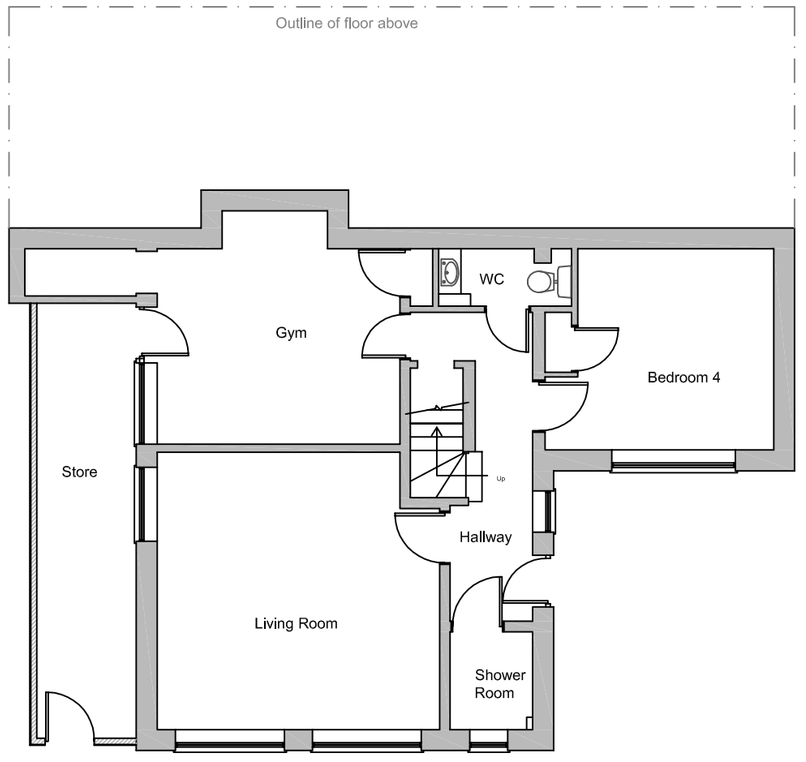


Proposed Ground Floor Layout (Scale 1:100)

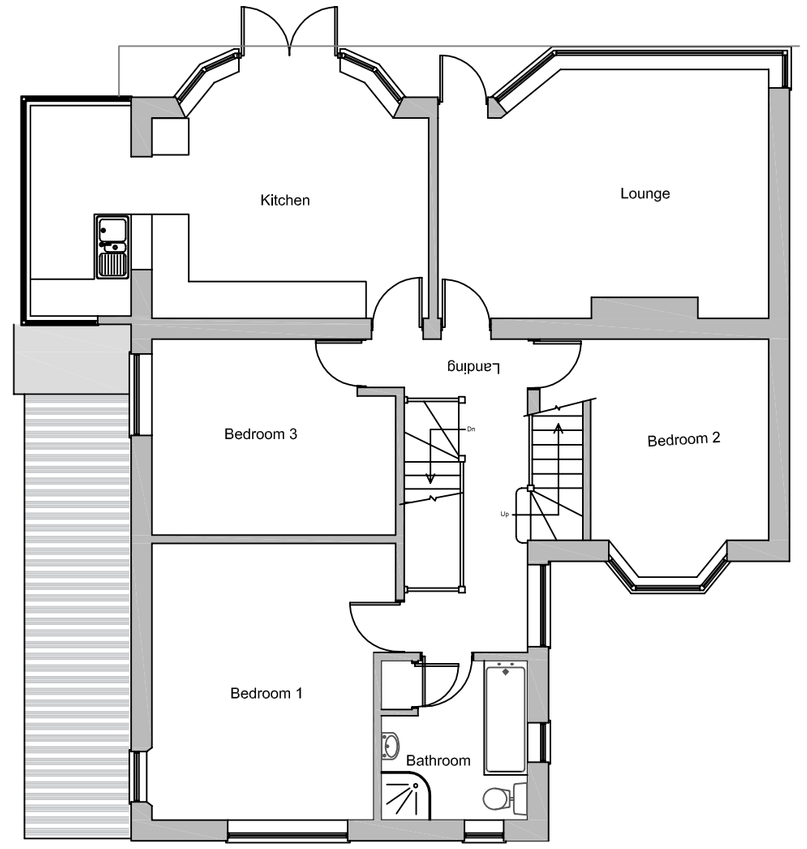

Proposed First Floor Layout (Scale 1:100)

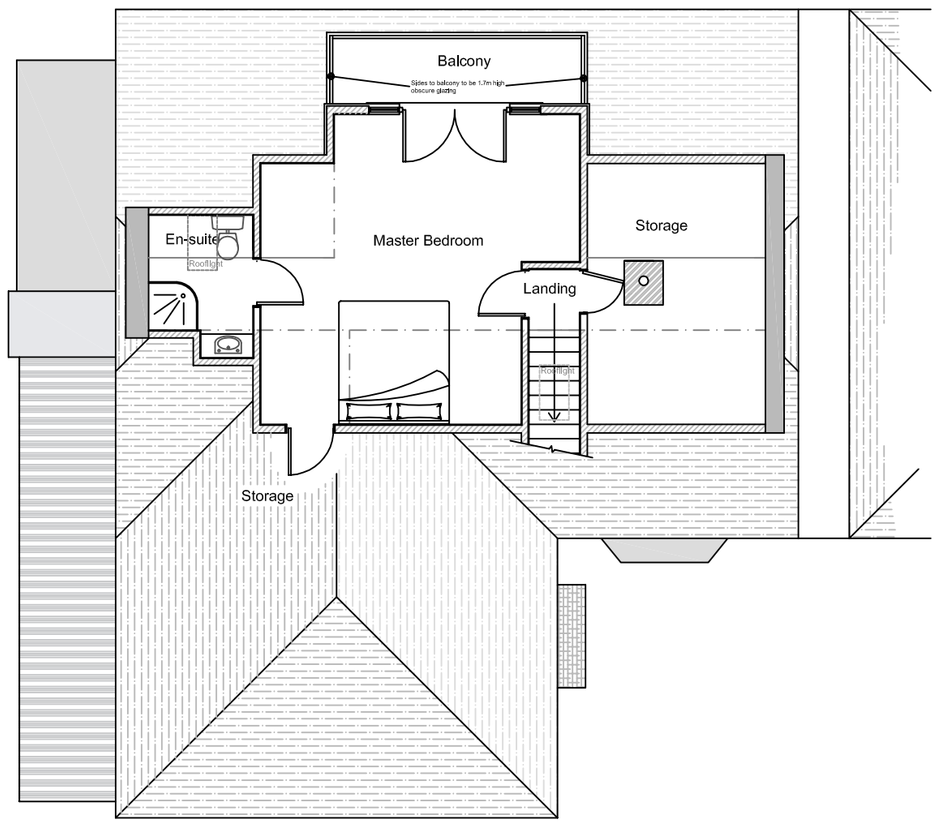

Proposed Second Floor Layout (Scale 1:100)

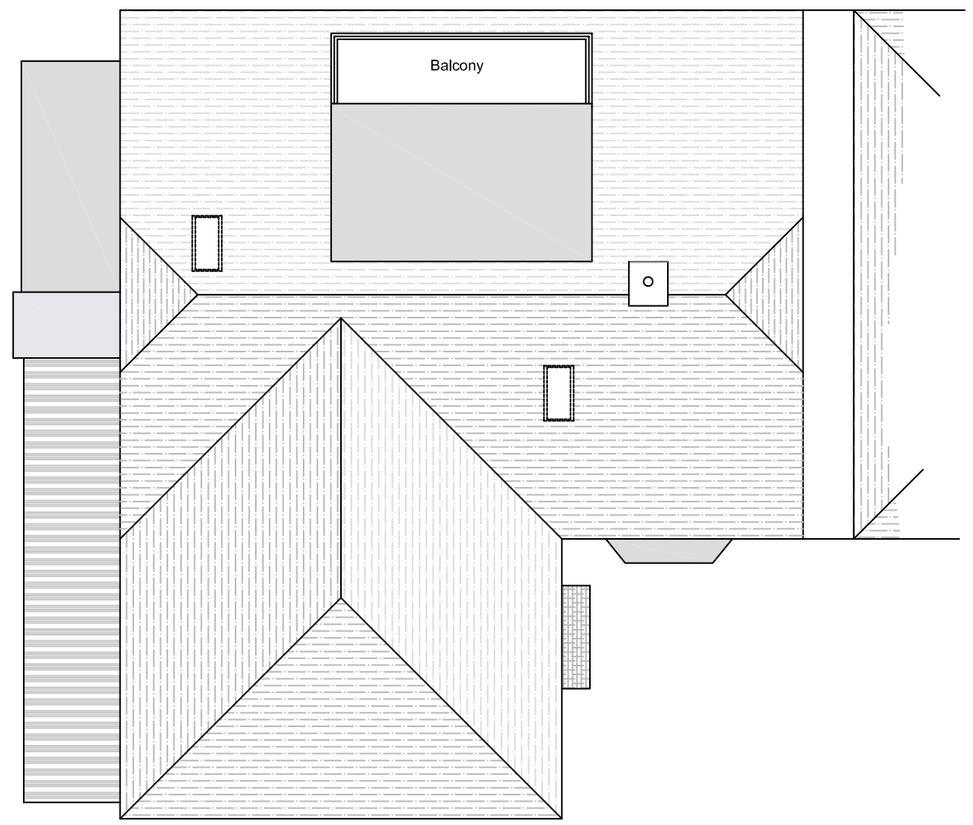

Proposed Roof Plan (Scale 1:100)

Scale Bar (1:100)

0m 5m 10m

revisions		
B	Feb 2017	Gables changed to barn ends
A	Jan 2017	Sides of balcony glazing extended to 1.7m high

DOWNSVIEW ASSOCIATES
Chartered Surveyors
Little Acorns, Hampers Lane, Storrington, West Sussex, RH20 3HT
Tel: 01903 744646 Mobile: 07818 441805
Email: mail@downsviewassociates.co.uk
RICS

address
Jenny Chatfield
206 Brighton Road
Lancing
West Sussex

project	Proposed Loft Conversion
title	Proposed Layouts and Elevations
scale	As noted @ A2
date	Nov 2016
revision	B
drawing number	2016.171.02