



WORTHING
PLANNING SERVICES
PLAN APPN 0267/17
DATE VALID 20 FEB 2017


Side Elevation

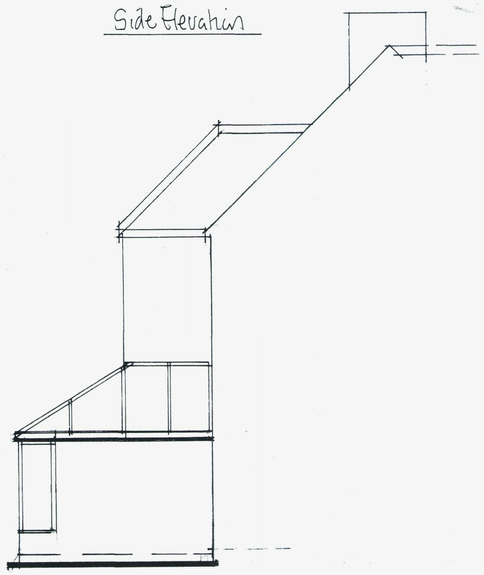


Side Elevation

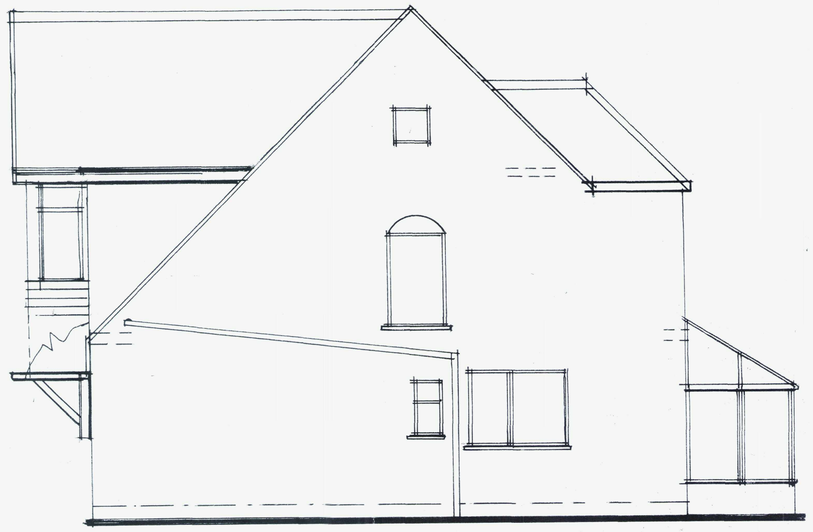


Rear Elevation

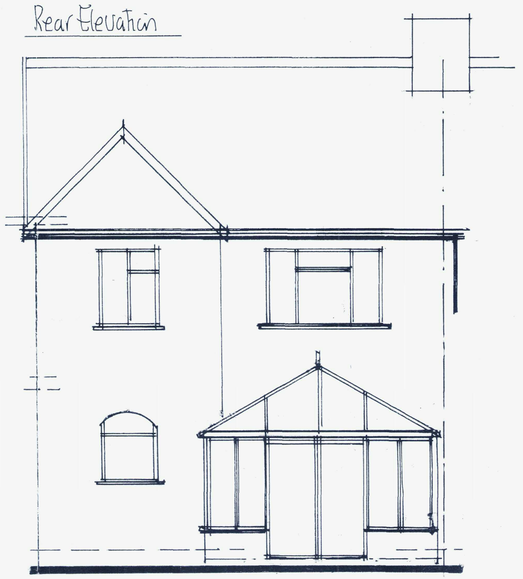


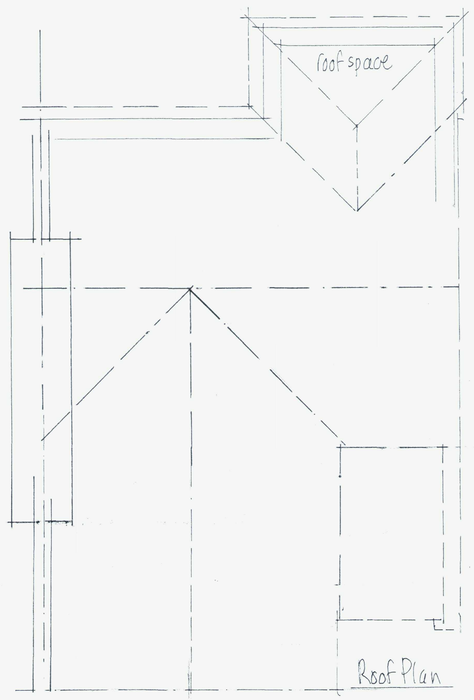

Roof Plan

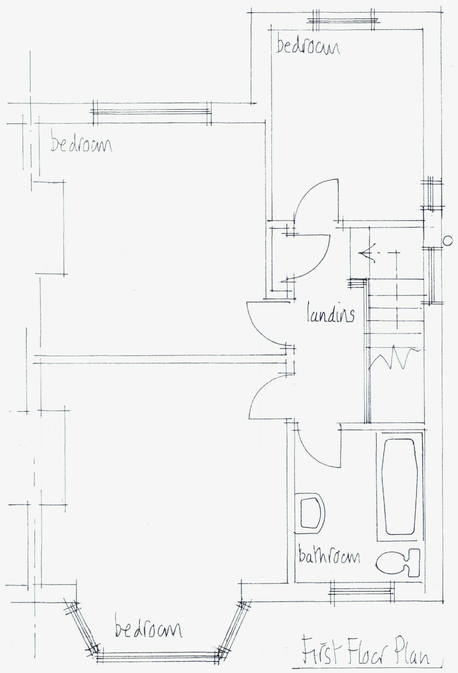

First Floor Plan

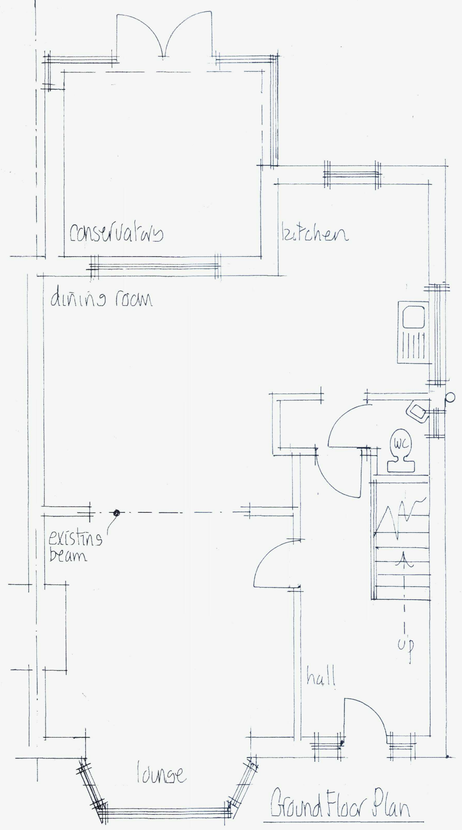

Ground Floor Plan

NOTES:
All dimensions must be checked on site and not scaled from this drawing.

Mel Humphrey
MRICS MBEng

39 Northease Drive
Hove East Sussex BN3 8PQ

RICS
Mobile: 07701 055182
Email: mel_humphrey_uk@yahoo.co.uk

Drawing Title
Existing Details @
275 Upper Shoreham Rd
Shoreham by Sea

Scale: 1:50

Date: Oct 15

Drawn by: mjh

October 15

Drg No:

Rev: