
PROPOSED EXTENSION TO 16 NORTH FARM ROAD, LANCING, BN15 9BS
(ALSO, SHOWING NO 18, ADJOINING PROPERTY)

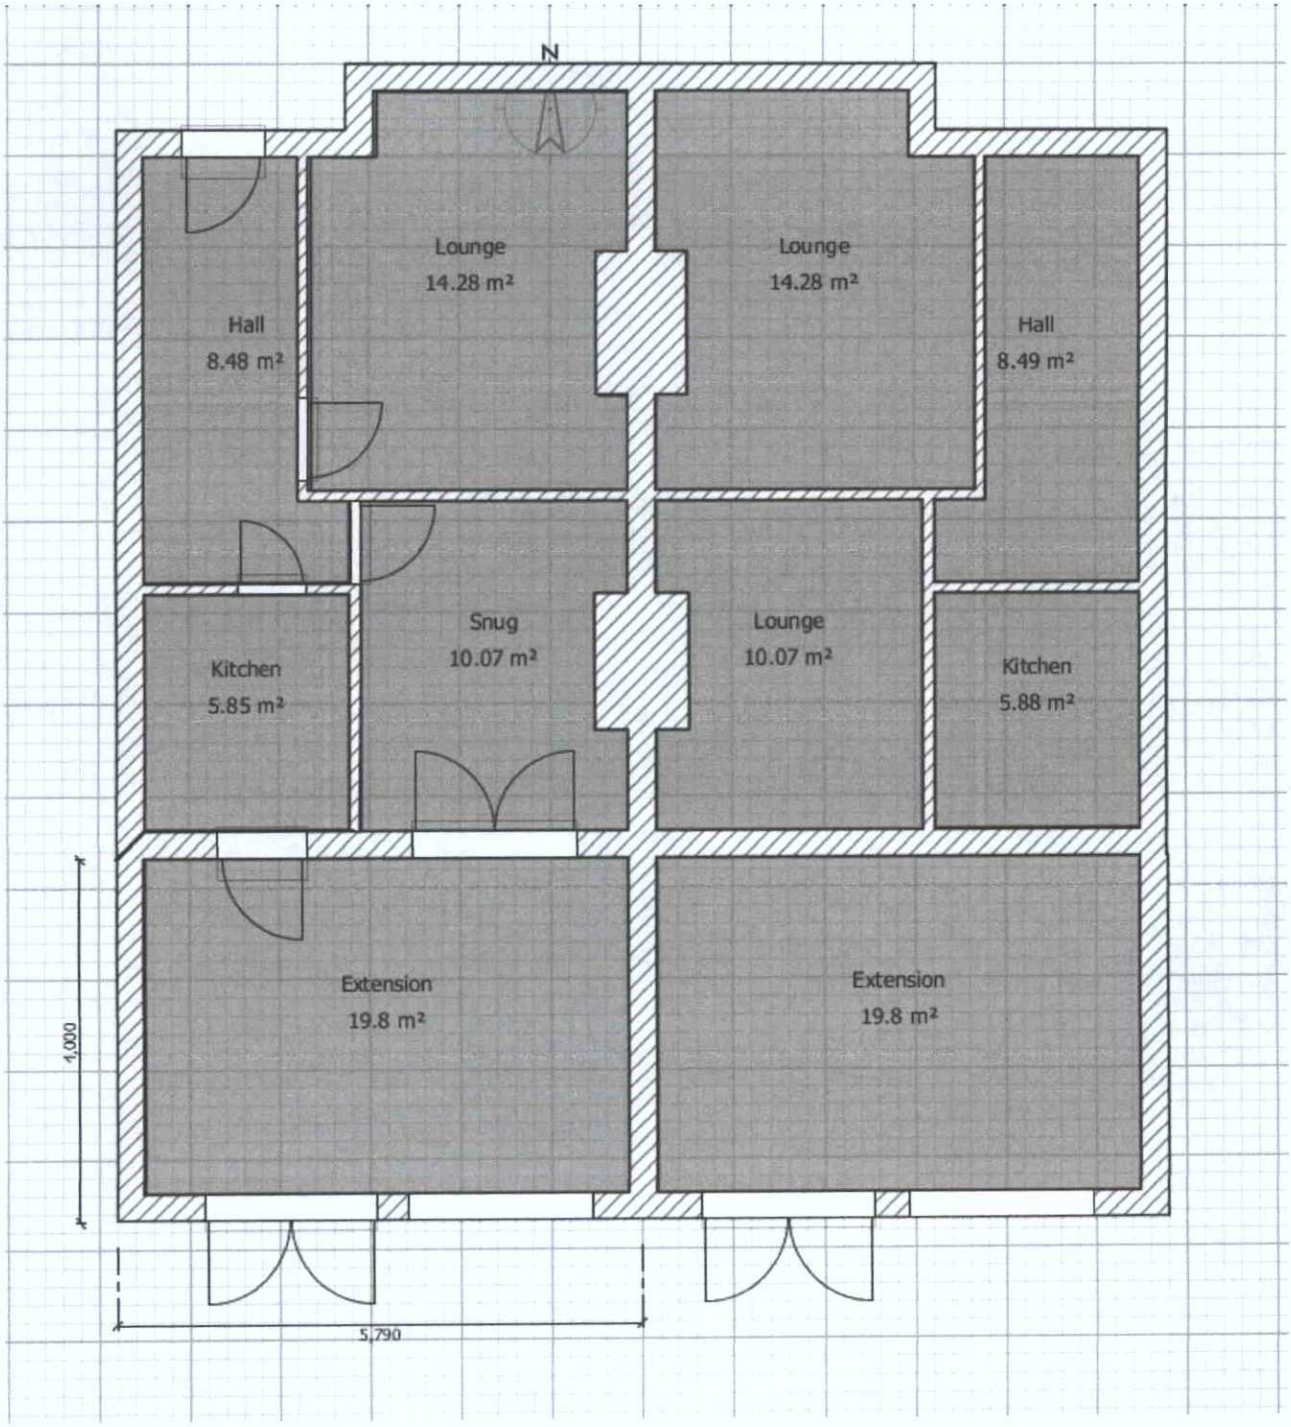

ADUR & WORTHING
PLANNING SERVICES

PLAN	AWDM/ 0223/17
DATE VALID	13 FEB 2017