REVISIONS:

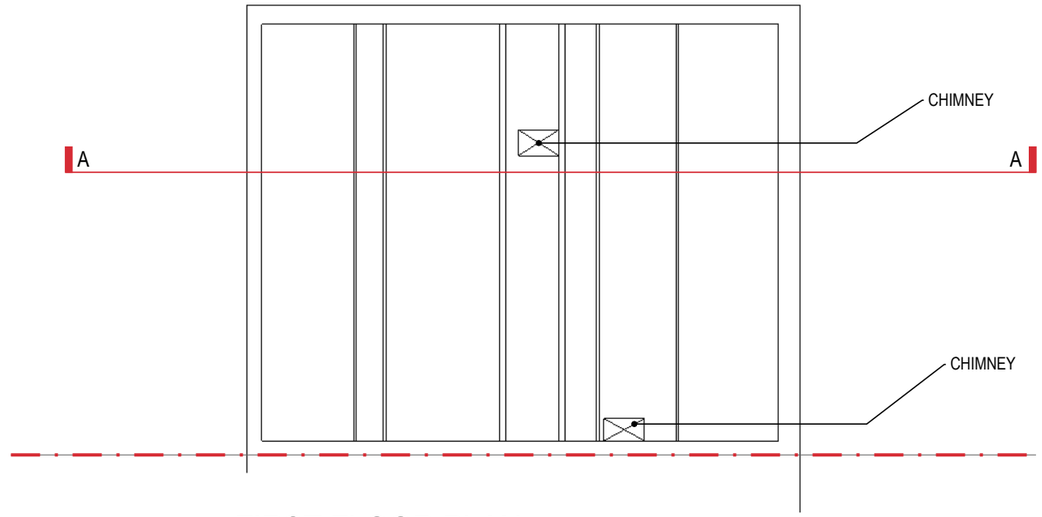


FIRST FLOOR PLAN

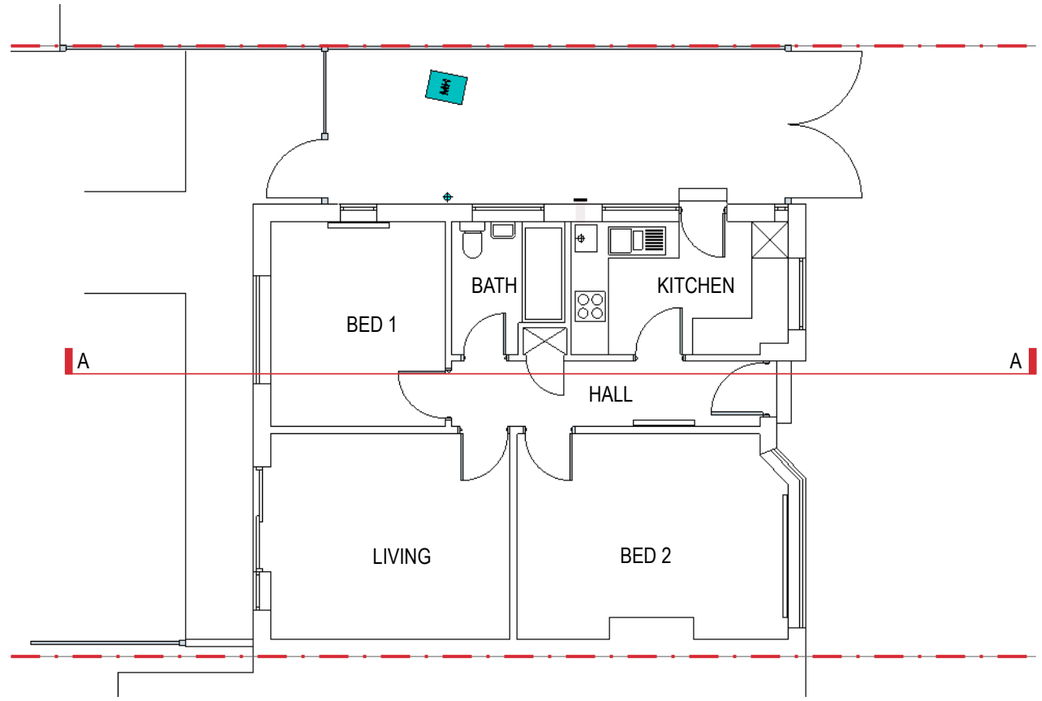


GROUND FLOOR PLAN

SURVEY

OE
Only Extensions
0800 368 9810
info@onlyextensions.com

**PROJECT REF:**
32 Brook Way
Lancing
BN15 8DQ

**DRAWING TITLE:**
Ground, First & Second Floor Plans as Existing

| 1:100 | 1 | 2 | 3 | 4 | 5 | 6 | 7 | 8 | 9 | 10 | 11 | 12 | 1:500 | | 10 | | 20 | | 30 | | 40 | | A3 DRAWING SHEET | SCALE: 1:100 | DWN/CHECKED: FHF | DATE: FEBRUARY 2015 | Dwg No. 355-01 | Rev: |
|---|---|---|---|---|---|---|---|---|---|---|---|---|---|---|---|---|---|---|---|---|---|---|---|---|---|---|---|---|
| 1:50 | | 1 | | 2 | | 3 | | 4 | | 6 | | 7 | 1:1250 | | 30 | | 50 | | | | 100 | | | | | | | |