REVISIONS:

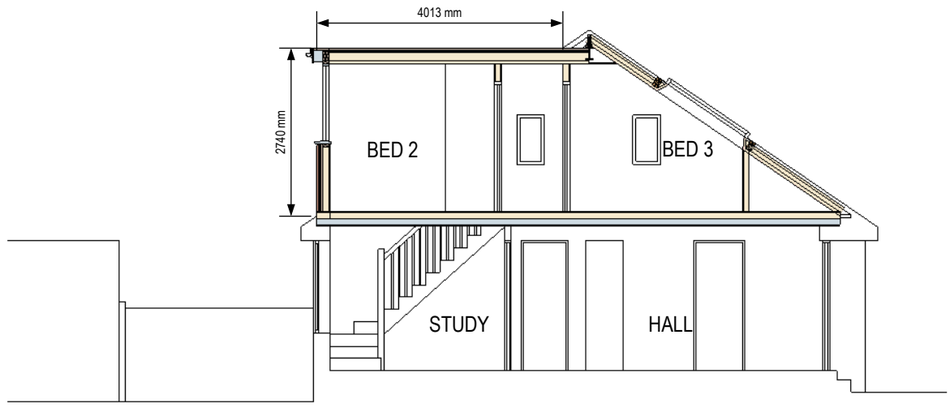

SECTION AA

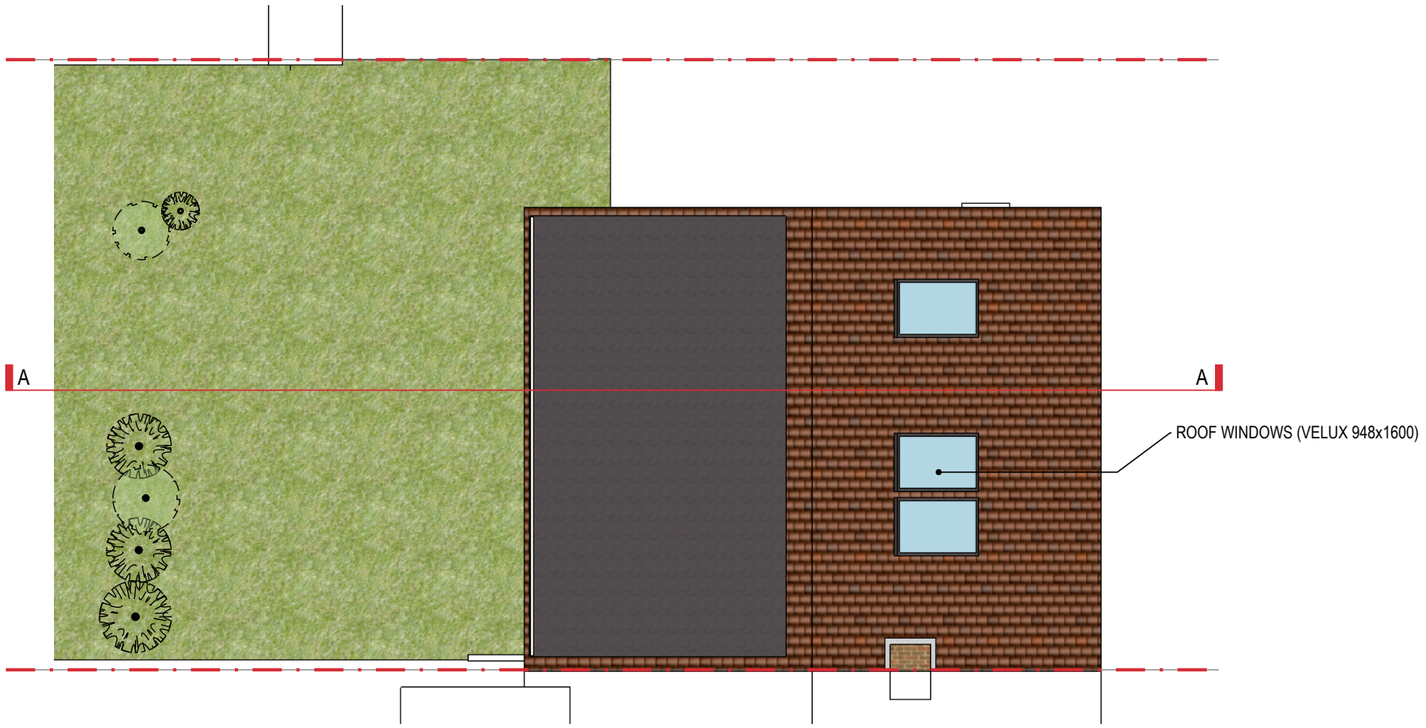

ROOF PLAN

CERTIFICATE

OE
Only Extensions
0800 368 9810
info@onlyextensions.com

PROJECT REF:
32 Brook Way
Lancing
BN15 8DQ

DRAWING TITLE:
Roof Plan and Section AA
as Proposed

1:100	1	2	3	4	5	6	7	8	9	10	11	12	1:500		10		20		30		40		A3 DRAWING SHEET	SCALE: 1:100	DWN/CHECKED: FHF	DATE: FEBRUARY 2015	Dwg No. 355-C12	Rev:
1:50		1		2		3		4		6		7	1:1250		30		50				100							