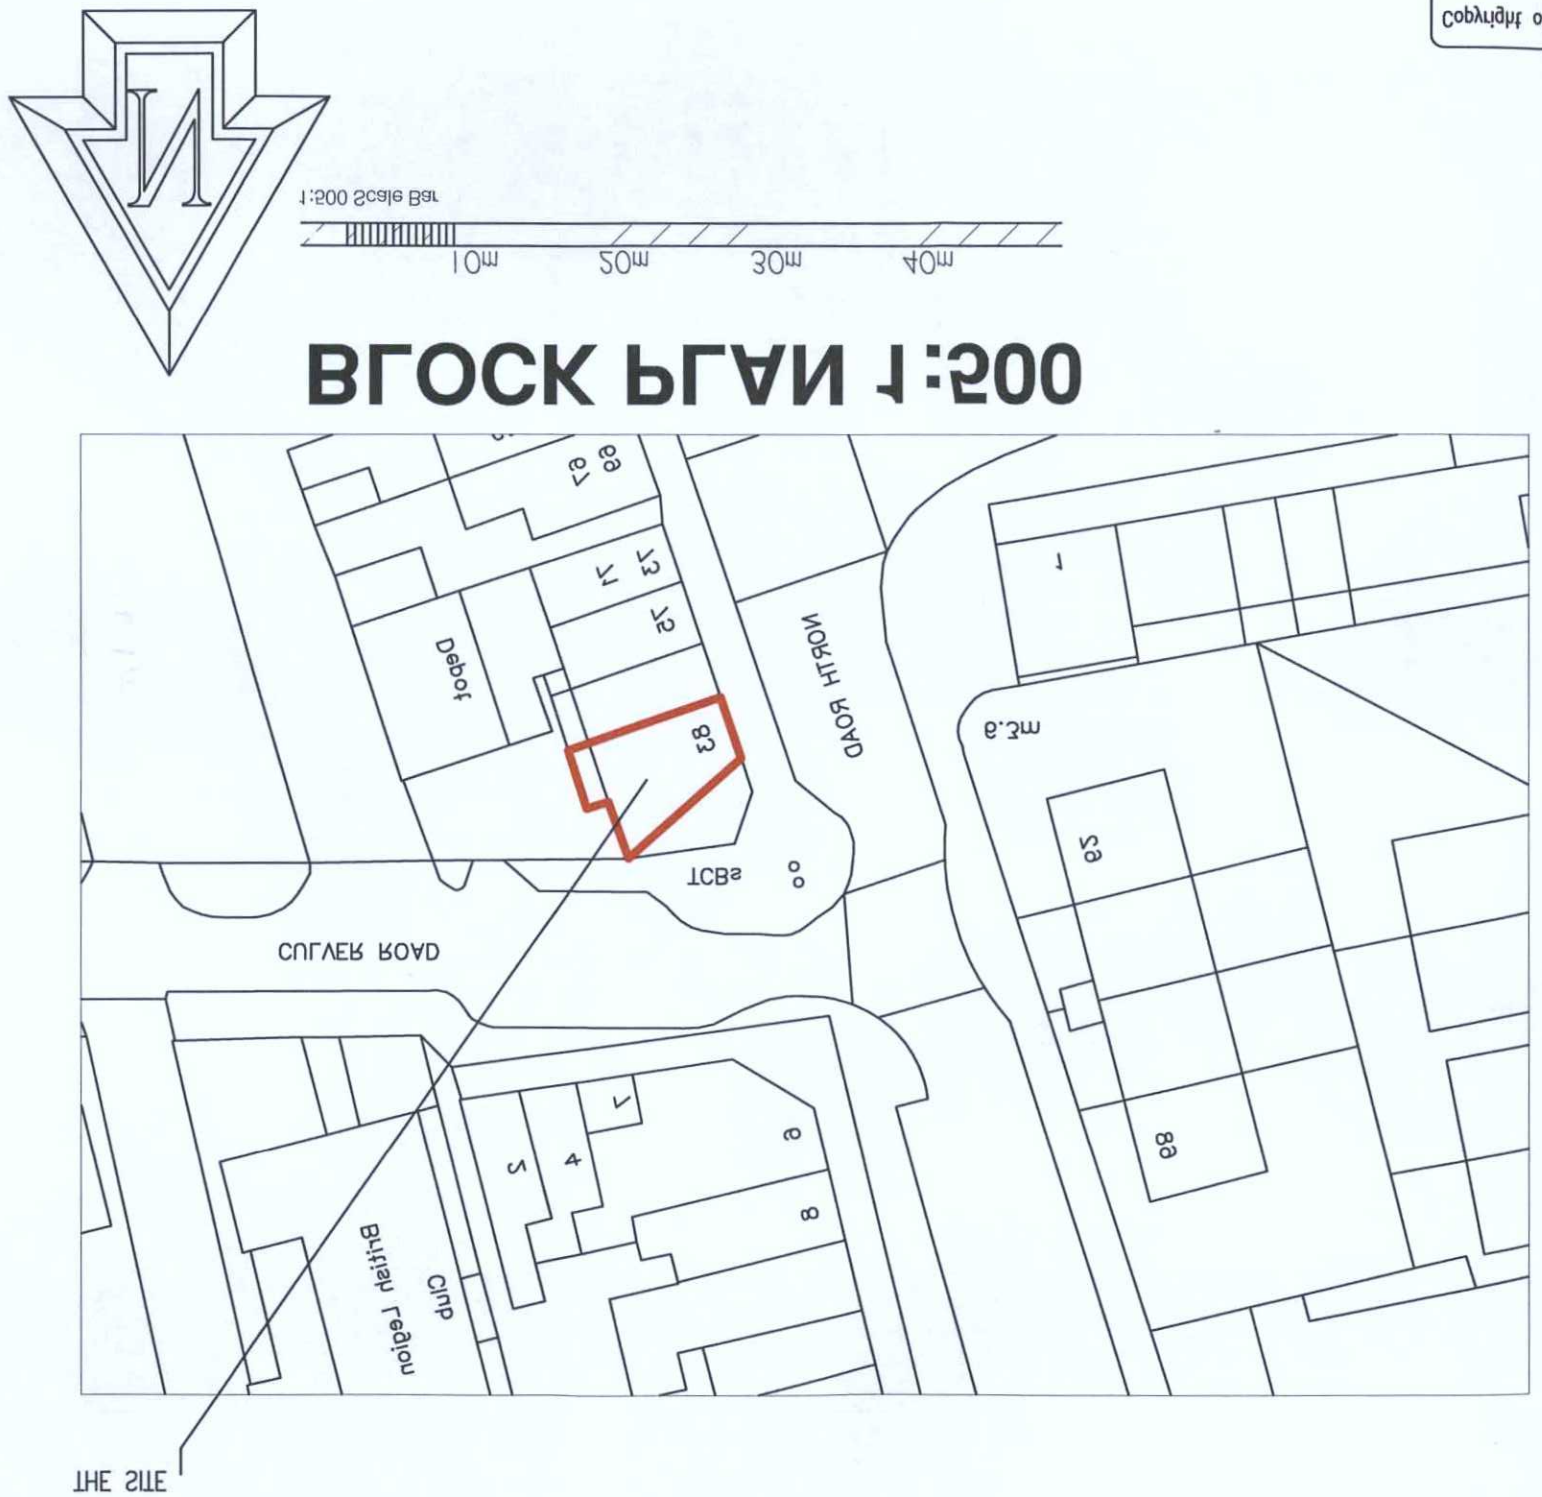

BLOCK PLAN 1:200



Location PLAN 1:1250

Ordnance Survey (c) Crown Copyright 2015. All rights reserved. Licence number 100022432

PLANNING SERVICES	ADUR & WORTHING
PLAN	AWDM\ 03d5\12
DATE	25 MAR 2015
VALID	

Note: All dimensions to be checked on site.

Client: Mr & Mrs Taylor

Scale: 1:200, 1:1250 @ A3 paper size

Date: 9.3.2015

Drawn: BLW

Drg. No. 03

Revn A

Project:

Proposed Development at:

First Floor Flat, 83 North Rd
Lancing
West Sussex
BN15 9AS

Title:

BLOCK & Location PLAN proposed

Copyright of:

BLW

Architectural & Planning Services
15 West Street
Shoreham By Sea
West Sussex
BN43 5WF
01273 441009
07856899101
e-mail: penw@blwarchitectural.co.uk
website: blwarchitectural.co.uk