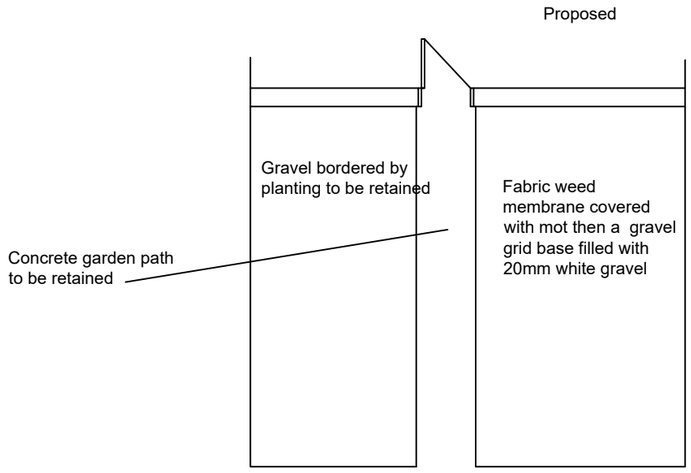


Drop kerb

Mrs Stephanie McCarthy
19 Gardner Road
Fishersgate
Portslade
BN41 1PN

Drop kerb and Gravel Drive - Drawing 1

Scale: 1:100
Date: March 2025
Drawn: Stephanie McCarthy

ADUR & WORTHING HOME IMPROVEMENT ASSISTANCE
ADUR & WORTHING COUNCILS
PORTLAND HOUSE
RICHMOND ROAD
WORTHING
BN11 1HS

0 100 200