BLOCK PLAN. SCALE 1:500

N

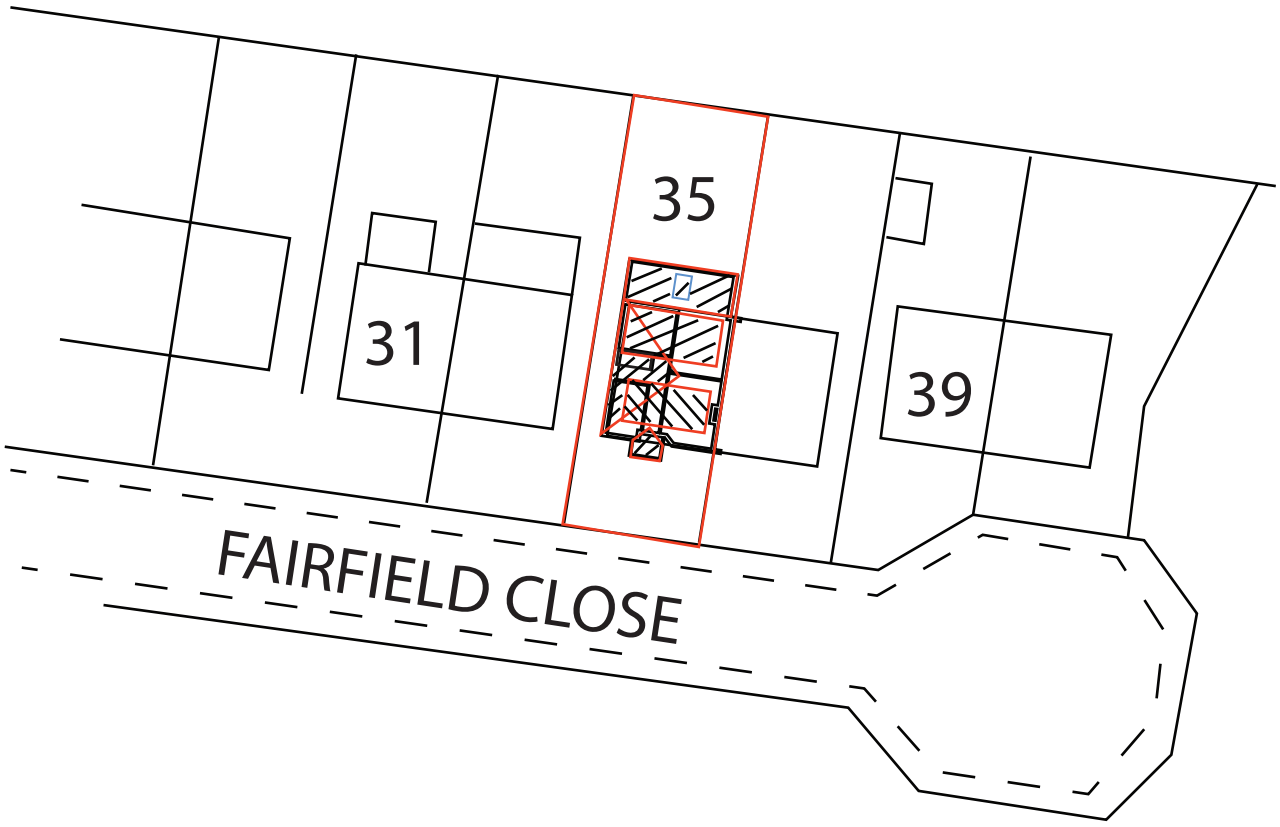

© copyright-M. HILLMAN

		35 FAIRFIELD CLOSE SHOREHAM				**Drawing Title:** **PROPOSED SITE BLOCK PLAN**		1:500 Scale Bar 5m 10m 15m 20m
		BLOCK PLAN	**SCALE**	**1:500**	**A4**	Drawing No.- **35FC.BP**	Rev:2	**Date:- 04-02-2025**