ADUR DISTRICT COUNCIL

Adur District Council

Town and Country Planning Act 1990

Office use
App Ad/ 0604/07
Date Rc.
Fee 13 01 OCT 2007

Householder's planning application form

Use this form to apply for planning permission to extend or alter your house or flat, to build a garage or other structure on your property or to create access for a vehicle onto a classified road (please read note 9).

Please read the notes before you fill in this form.

1 Please give the address of the property to be altered or extended.

28 COKEHAM ROAD SOMPTING, WEST SUSSEX
BN15 0AE

2 Type of property (please tick)

Detached House	☐	Terraced House	☐	Other (please give details)	☑
Semi-detached House	☐	Flat	☐	SEMI-DETACHED BUNGALOW	

3 Please describe the development you are applying for.

CREATE ACCESS FOR A VEHICLE ONTO CLASSIFIED ROAD
AND HARD STANDING

4 Applicant (in block capitals)

Full name : MARTYN PERRY	
Address (including postcode):	
28 COKEHAM ROAD	
SOMPTING WEST SUSSEX	
Phone Number: [redacted]	
Home: [redacted]	
Work: —	
Extension: —	
Fax Number: —	

Agent (if any)

Full name :	
Address (including postcode):	
Phone Number:	
Home:	
Work:	
Extension:	
Fax Number:	

5 **Please enclose four copies of this form and four sets of plans.**
Please number

	Plan number	Scale
Location plan	1	1:1250
Block plan	2	1:100
Floor plan		
Elevations		
Other		

6 **Will the development involve cutting down any trees?** Yes ☐ No ☑
If "Yes", please show these clearly on the block plan.

7 **Will the development (including any new or altered access affect a public footpath or any other public right of way?** Yes ☑ No ☐

8 **Does this application require a fee?** (See note 3) Yes ☑ No ☐

If "No", please tick the option that applies (See note 3) A ☐ B ☐ C ☐

If "Yes", please state the fee enclosed (See note 4) £135-00

Signature: [redacted] **Date:** 28/9/07

Please print your name: M. J. PERRY

Certificate under Article 7 of the Town and Country Planning (General Development Procedure) Order 1995

If anyone else owns the land or part of it, you must fill in Certificate B, which you can get from the Planning Section. You must also tell the owner of the land about this application by serving a notice on them. If you own all of the land, you must fill in Certificate A below.

Certificate A

I confirm that:

- Nobody except the applicant was an owner of any part of the land involved at the beginning of the period of 21 days before the date of this application; and
- none of the land this application relates to is an agricultural holding or part of an agricultural holding.

Signature: [redacted] **Date:** 28/9/07

Please print your name: [redacted] JOHN PERRY

M.J. PERRY
28 COKEHAM ROAD
SOMPTING

1

ADUR
DISTRICT COUNCIL

DEVELOPMENT SERVICES DEPARTMENT

D.J.WADE, B.Sc (ECON). MCD.. AILAM.. MRTPI.
Director of Development Services
Civic Centre, Ham Road. Shoreham-by-Sea.
West Sussex. BN43 6PR.
Telephone, Shoreham-by-Sea (01273) 455566
Fax No. (01273) 454847
E Mail. devserv@adurdc.gov.uk

Local Authority
BUILDING CONTROL



ADUR DISTRICT COUNCIL
PLANNING DIVISION

PLAN No.	Ad060407
DATE RECEIVED	01 OCT 2007

Reproduced from the Ordnance Survey mapping with the permission of the Controller of Her Majestys Stationery Office. Crown Copyright. Unauthorised reproduction infringes Crown Copyright and may lead to prosecution or civil proceedings.
Adur District Council. Licence Number LA076945. Date 1996.

M. J. PERRY
28 COMEHAM ROAD
SOMPTING
WEST SUSSEX

2

PROPOSED VEHICULAR ACCESS AND HARD STANDING AREA

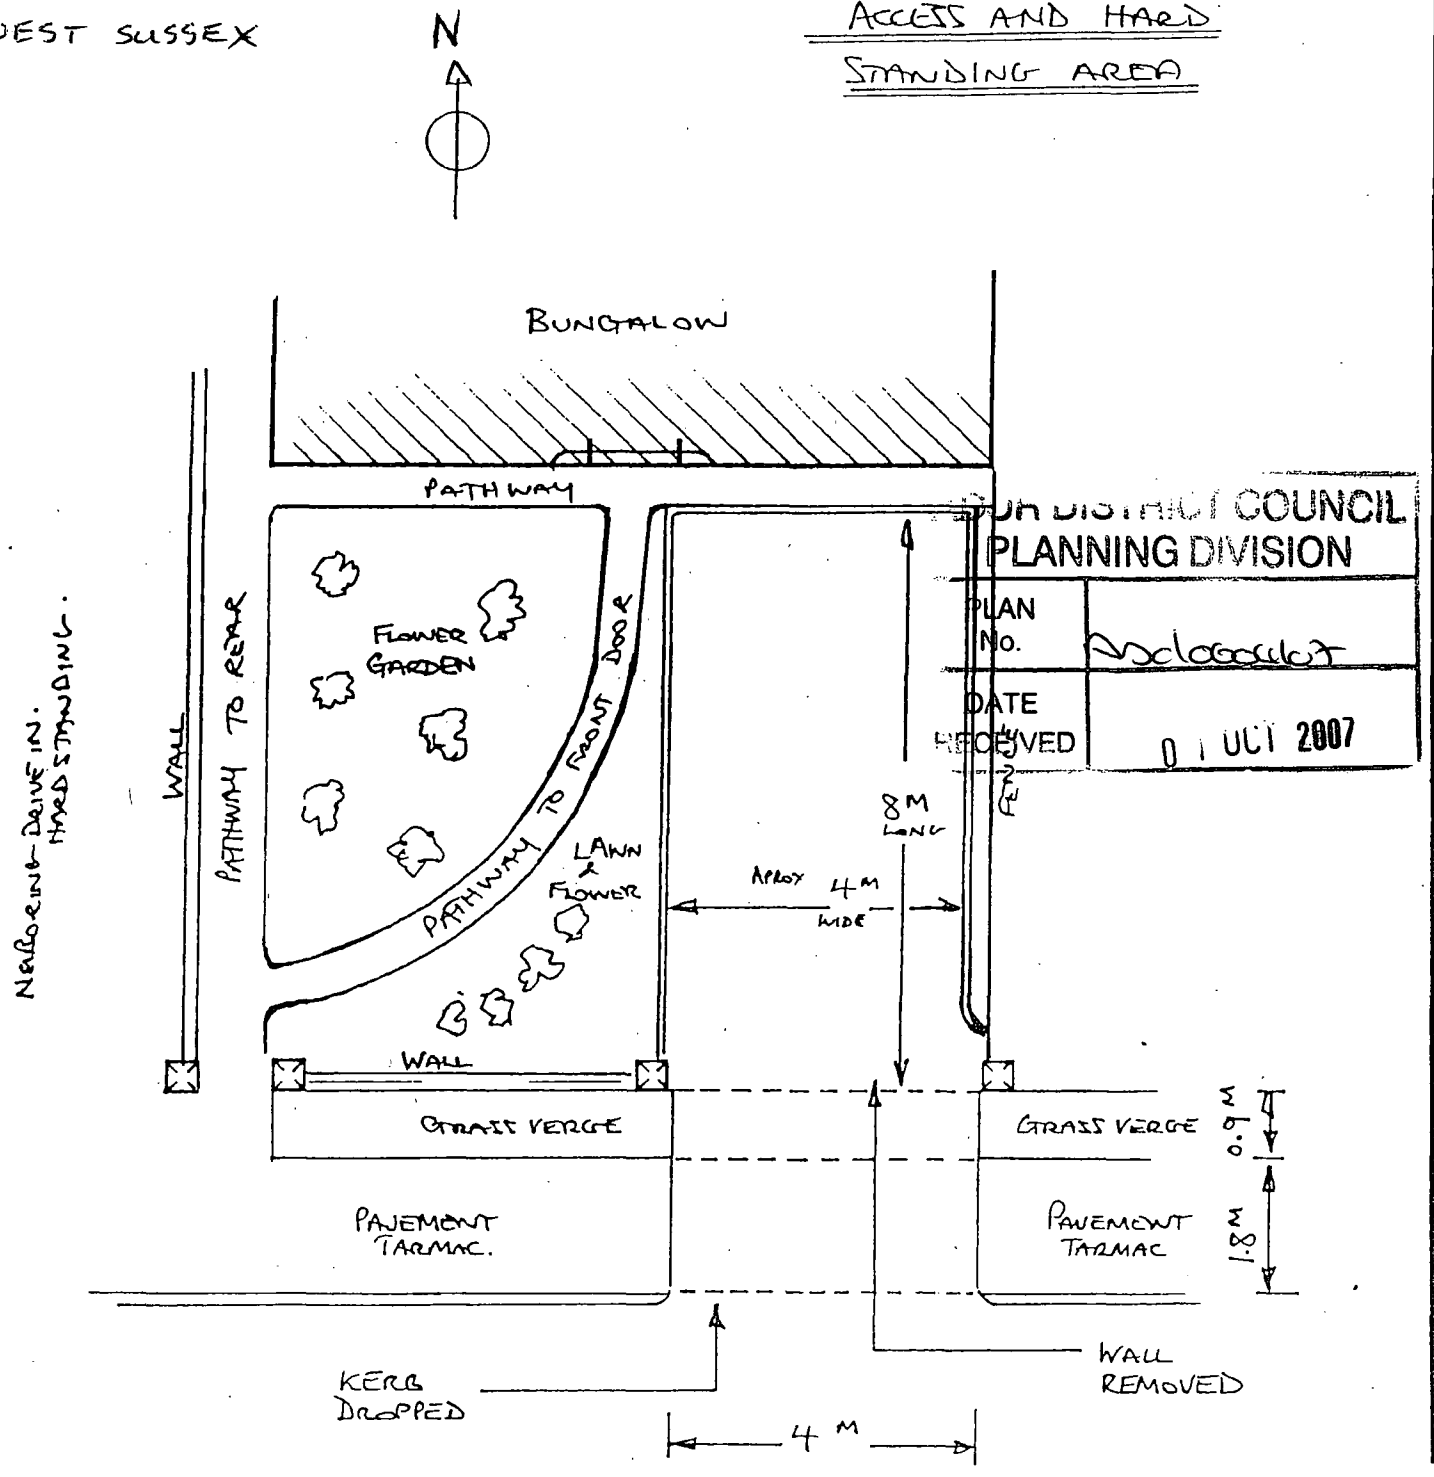

COUNCIL
PLANNING DIVISION
PLAN No.
DATE RECEIVED 01 OCT 2007