Only figured dimensions are to be used. All dimensions to be checked on site.

Please note: Refer to 'type' of drawing below; planning drawings should only be treated as such.

Notes

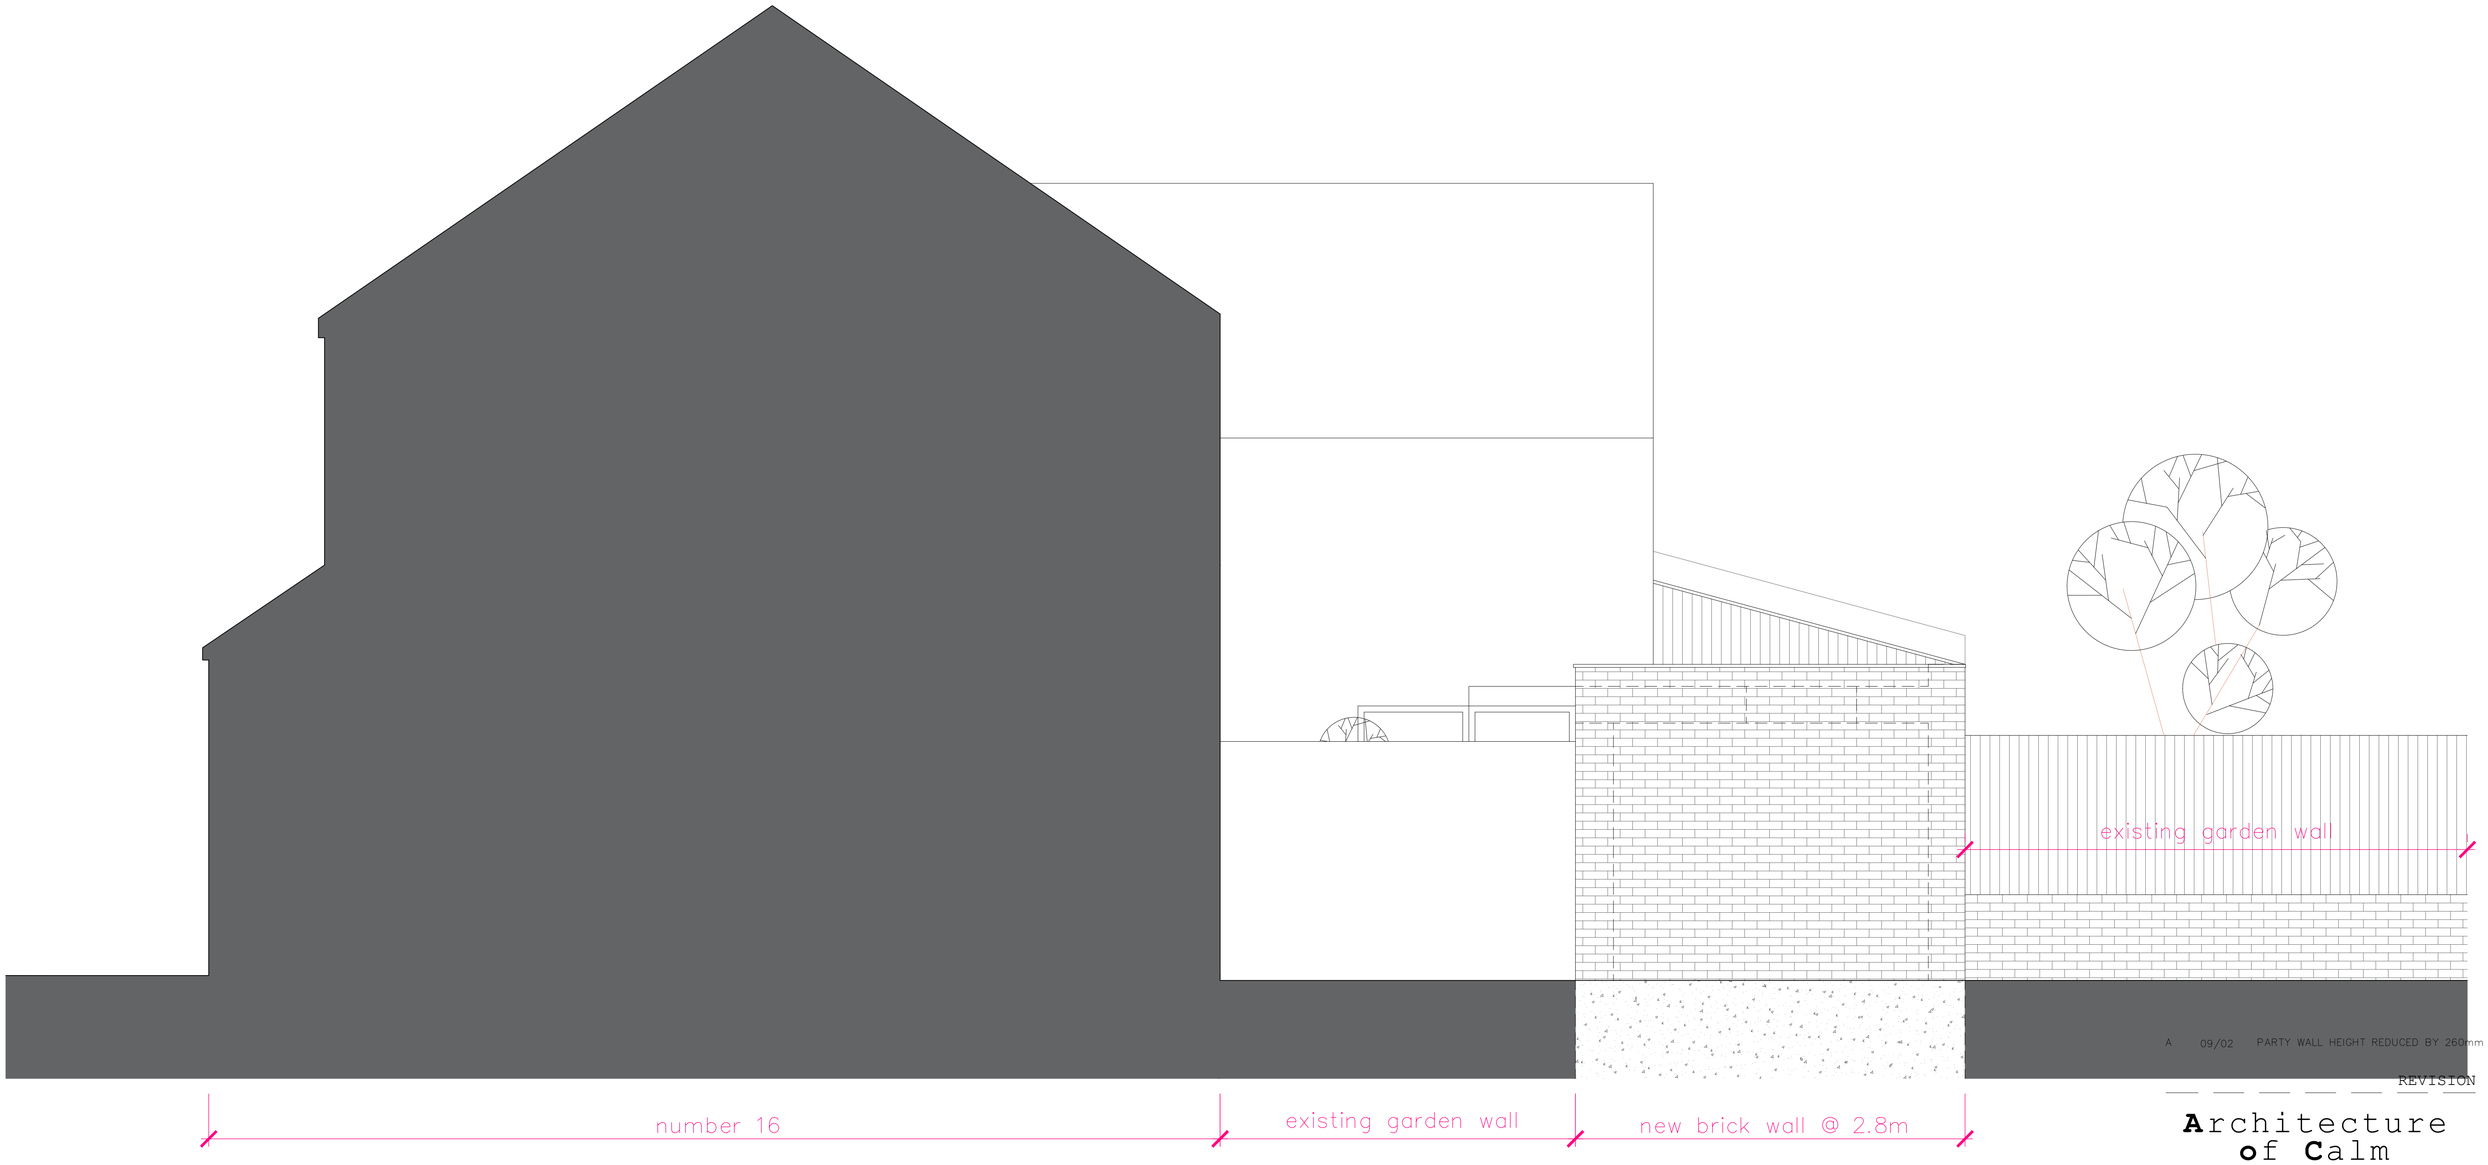

+SX proposed section through garden of neighbours to the west - scale 1:25

Scale in Metres
0 0.5 1 2

A 09/02 PARTY WALL HEIGHT REDUCED BY 260mm

REVISION

Architecture of Calm

a less determined, more composed form of practice

95 Denton Road, Newhaven
Scott J Currie BA (Hons) Arch
07786 848920 // scottjcurrie@icloud.com

JOB 18 GORDON ROAD SHOREHAM-BY-SEA BN43 6WE	DATE 09.20
	SCALE 1:25 @ A1 1:50 @ A3
DRAWING PROPOSED SECTION THROUGH GARDEN TO THE WEST	CHECKED SJC
	DRAWN SJC
CLIENT CORINNE DAY	REVISION A
	NUMBER 0046-FE-113

DO NOT SCALE FROM THIS DRAWING.
THIS DRAWING IS COPYRIGHT ©