
Scale Bar (1:100)


0m 5m 10m

Scale Bar (1:50)


0m 5m

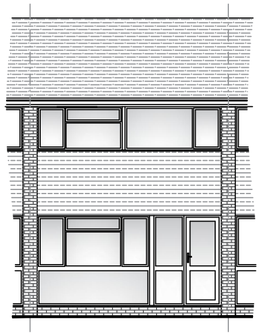


Existing Front (East) Elevation (Scale 1:100)

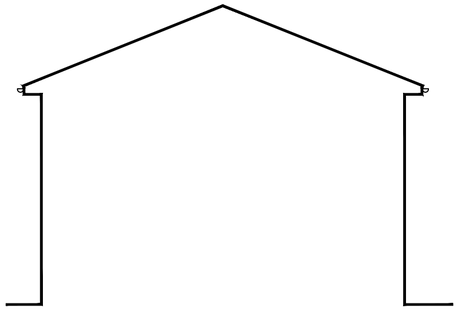


Existing Side (South) Elevation (Scale 1:100)

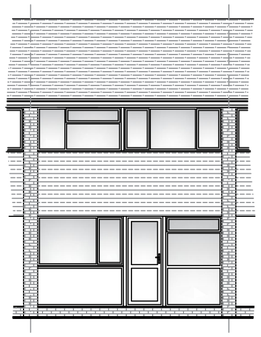


Existing Rear (West) Elevation (Scale 1:100)

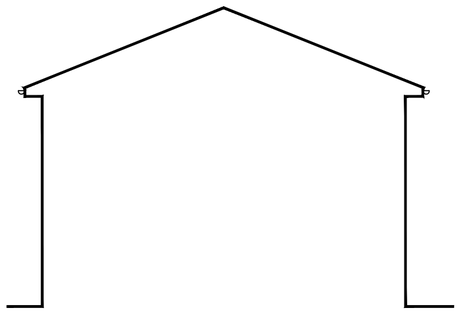


Existing Side (North) Elevation (Scale 1:100)

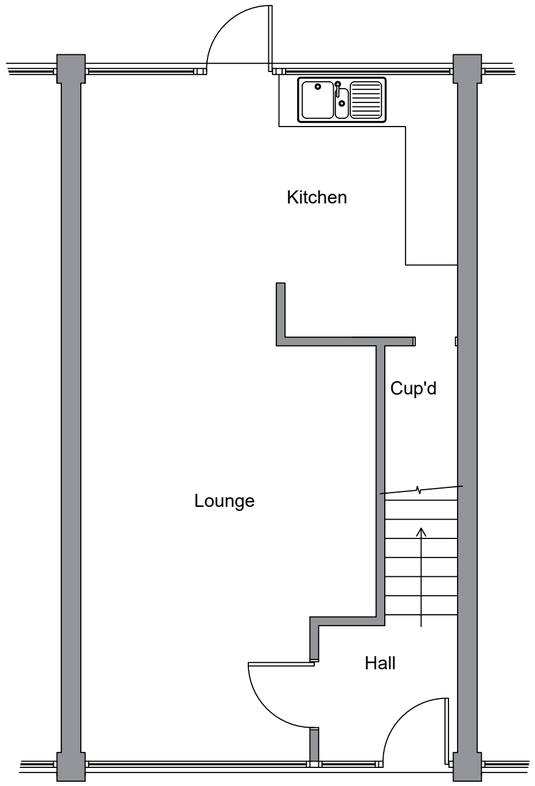

Existing Ground Floor Plan (Scale 1:50)

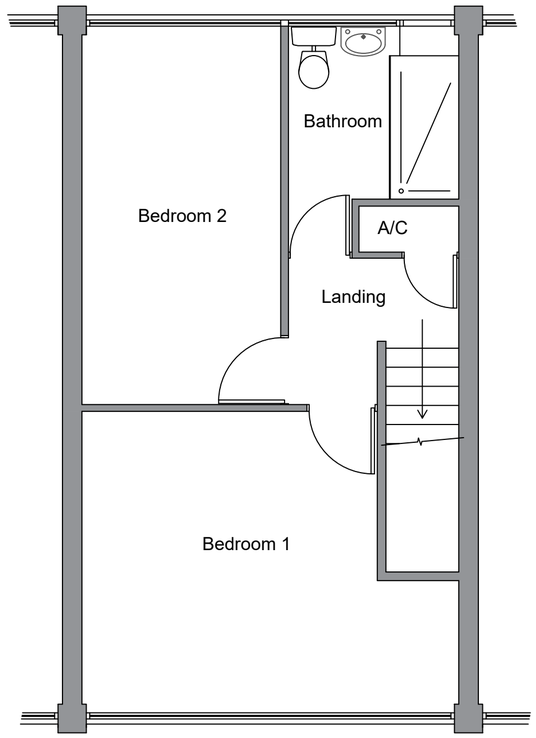

Existing First Floor Plan (Scale 1:50)

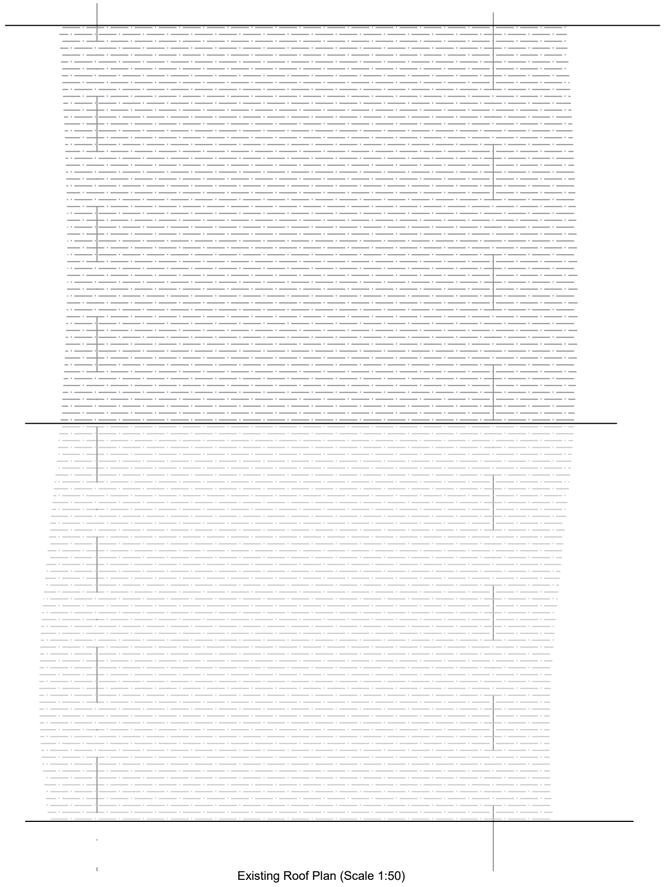

Existing Roof Plan (Scale 1:50)

revisions

DOWNSVIEW
ASSOCIATES
Chartered Surveyors

Little Acorns, Hampers Lane, Storrington,
West Sussex, RH20 3HZ
Tel: 01903 746367 Mob: 7525 844965
Email: mail@downsview-surveyors.co.uk

RICS

address

3 The Tynings
Lancing
West Sussex
BN15 8PW

project

Proposed Rear Extension

title

Existing Layouts and elevations

scale:	date:	revision:
As noted @ A2	August 2023	

drawing number

2023.388.01