
AWDM/0786/25 - site plan v2

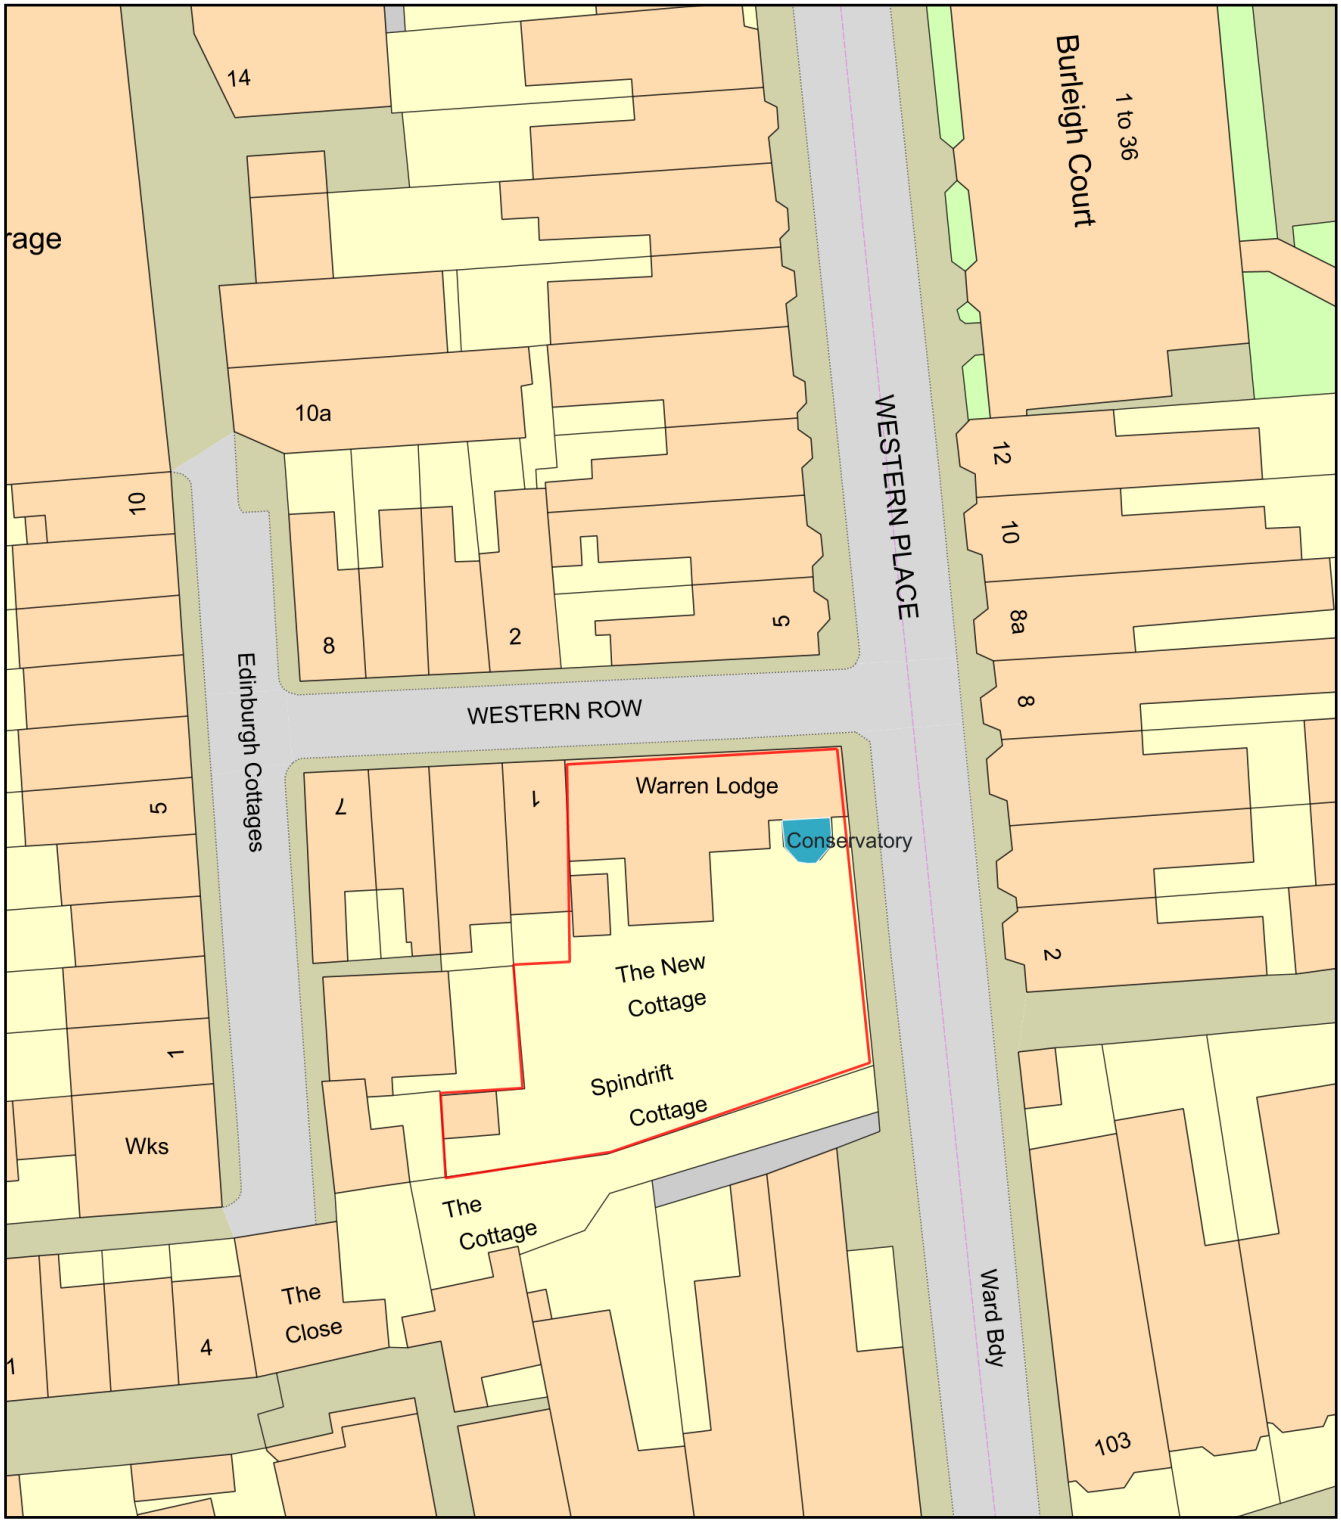

0 20

Metres

N

ReQuestaPlan

Plan Produced for: Lesley Brown

Date Produced: 23 Jun 2025

Plan Reference Number: TQRQM25174122544774

Scale: 1:500 @ A4

© Crown copyright and database rights 2025 OS 100042766