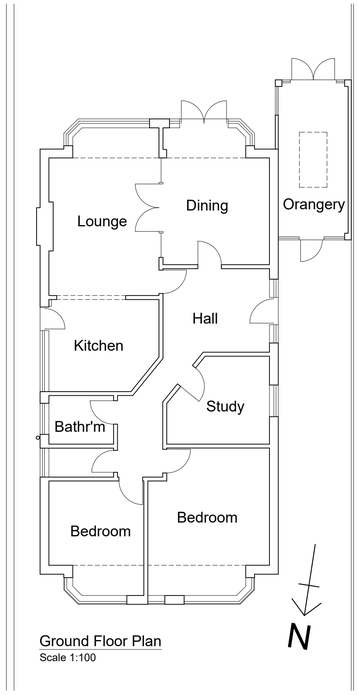

Ground Floor Plan
Scale 1:100

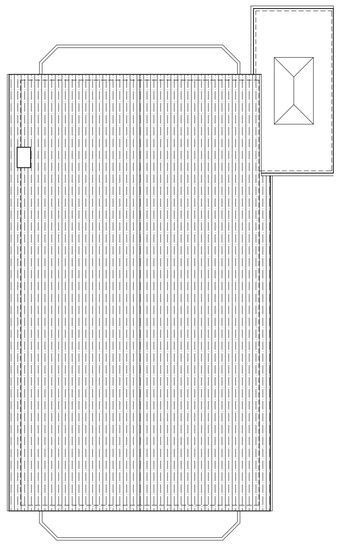

Roof Plan
Scale 1:100



Front (north) Elevation
Scale 1:100

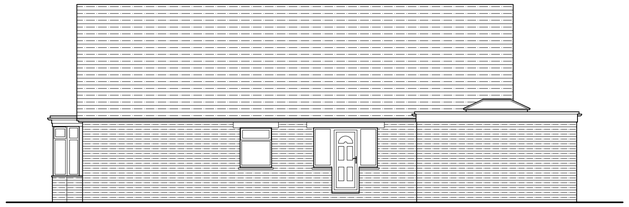

Side (west) Elevation
Scale 1:100



Rear (south) Elevation
Scale 1:100

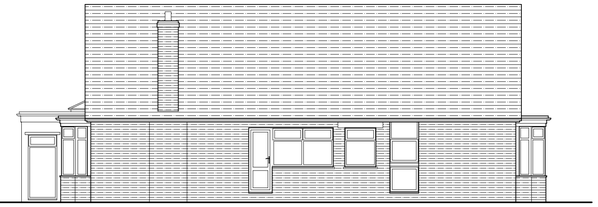

Side (east) Elevation
Scale 1:100

Scale 1:100

0 1 2 3 4 5 6 7 8 9 10 Metres

Rev:	Description:	Date:
A	North arrow added.	25.06.25

HORIZON DESIGN
ARCHITECTURAL TECHNOLOGY

Horizon Design Limited
4 High View
Worthing BN13 3DQ
01903 205868
info@horizon-design.co.uk www.horizon-design.co.uk

Client:
Mr Nowatschenko & Ms Hurley

Project:
Extension & Alterations to:
39 Rugby Road
Worthing
West Sussex
BN11 5LS

Drawing title:
Existing Floor Plans, Roof Plans & Elevations.

Scale:
1:100 @ A1

Date: 13.06.25
Drawn: KWF

Drawing number: 3222-01
Revision: A