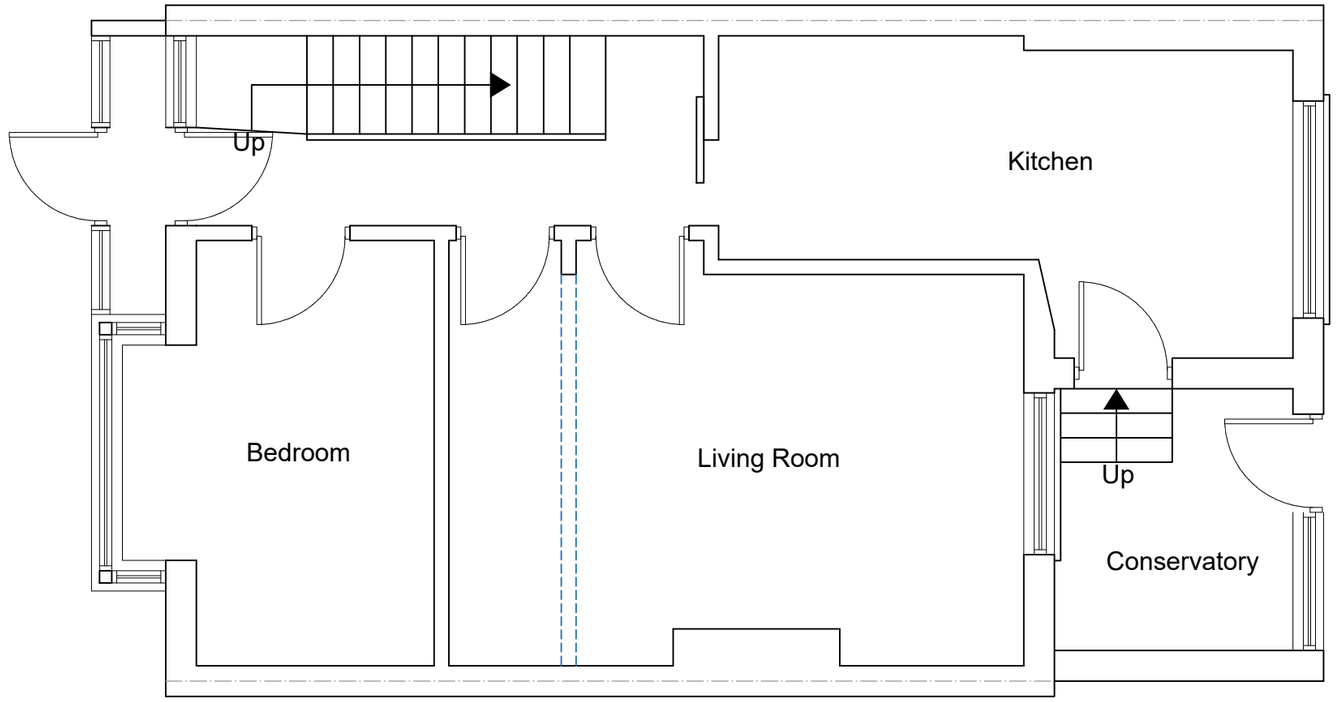

EXISTING GROUND FLOOR PLAN
SCALE 1:50

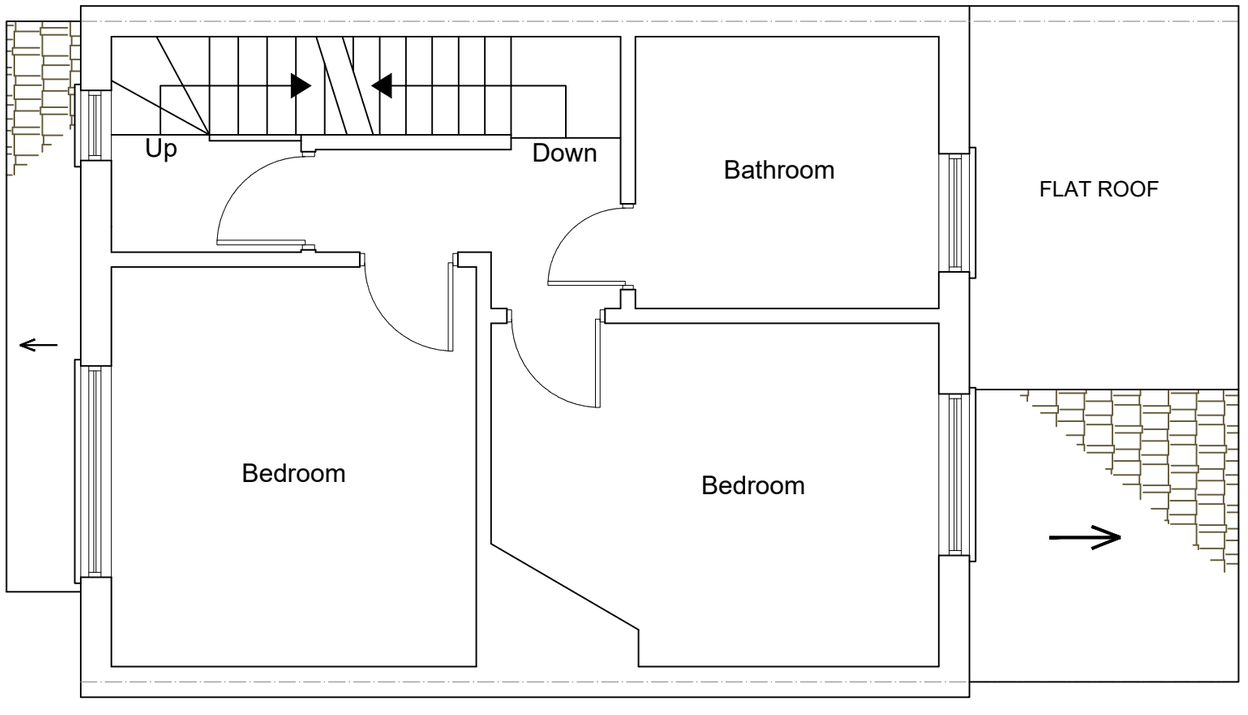

EXISTING FIRST FLOOR PLAN
SCALE 1:50



fastPlans

www.FastPlansUK.co.uk

Project: Loft Conversion with Dormer to Rear.

Address: 6 OLD SHOREHAM ROAD BN42 4HS

Scale:	Dwg. no:
1:50 @ A3	A01 REV1
Drawn by:	Date Drawn:
O.B.S	26-JUNE-2025

For Drawings Tel: 0208 154 5569

E-mail: plans@FastPlansUK.co.uk