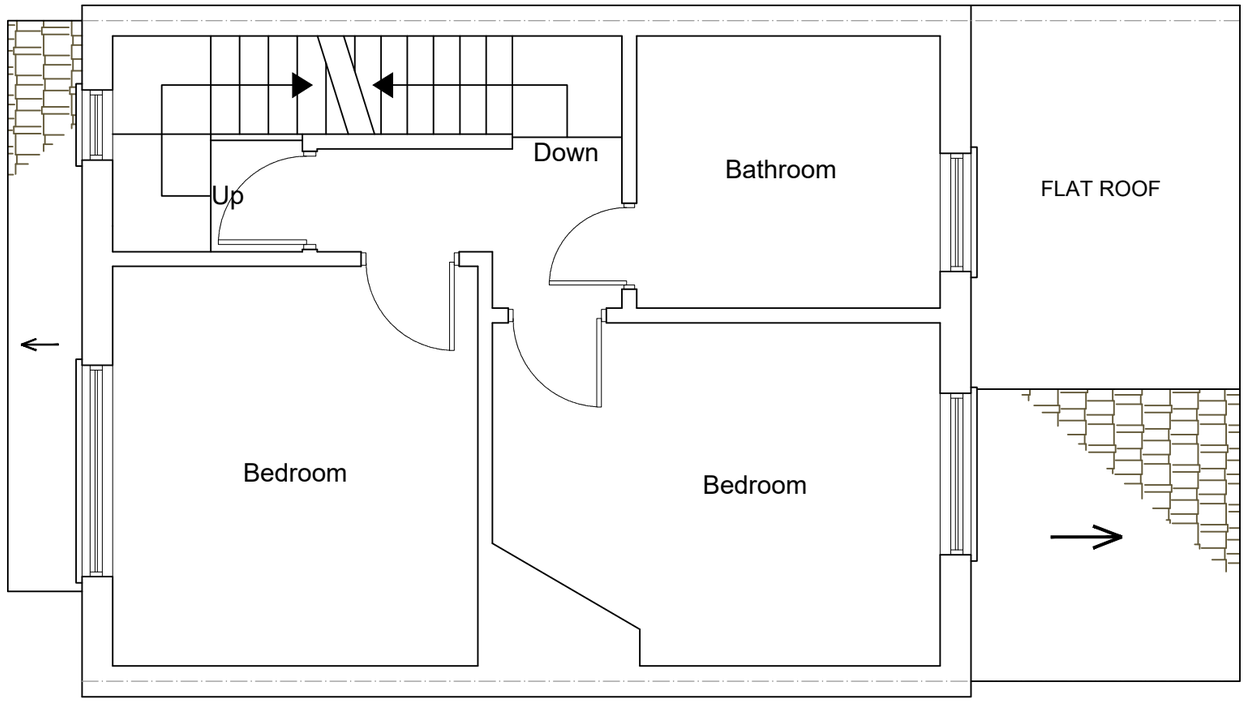

EXISTING FIRST FLOOR PLAN
SCALE 1:50

All dimensions are approximate
and must be checked on site

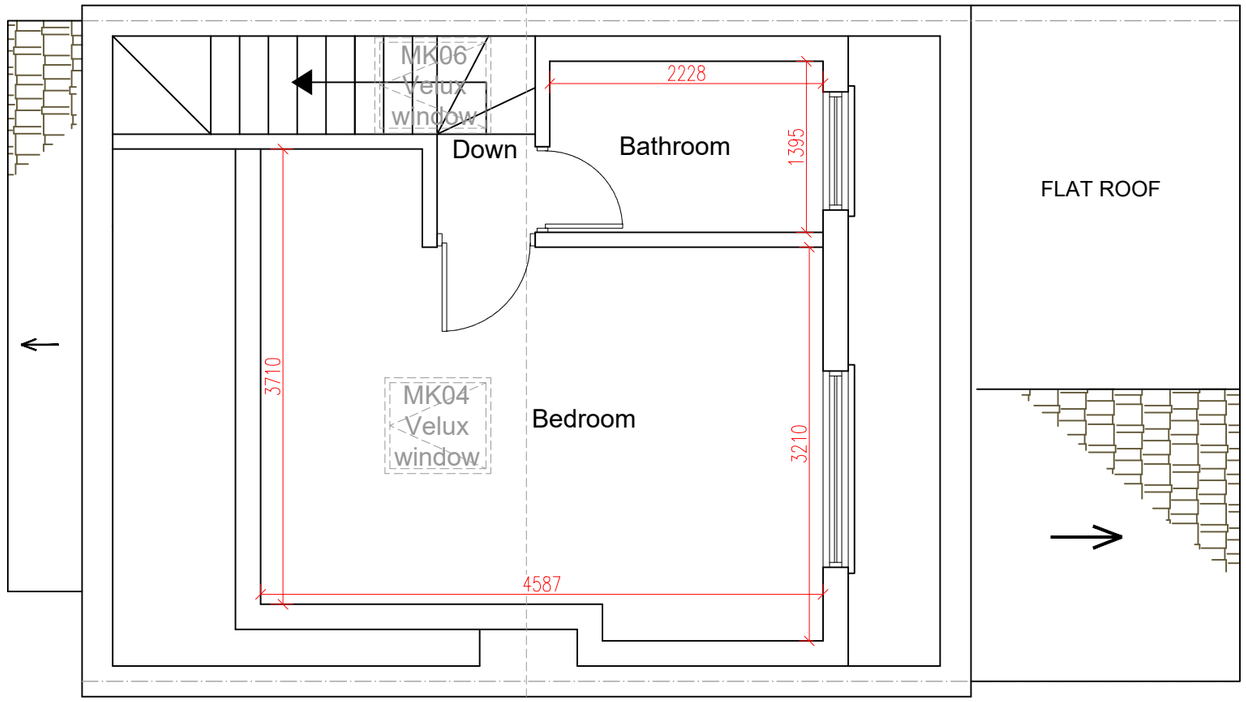

PROPOSED LOFT PLAN
SCALE 1:50



fastPlans

www.FastPlansUK.co.uk

Project:
Loft Conversion with
Dormer to Rear.

Address:
6 OLD SHOREHAM ROAD BN42 4HS

Scale:	Dwg. no:
1:50 @ A3	A03 REV1
Drawn by:	Date Drawn:
O.B.S	26-JUNE-2025

For Drawings Tel: 0208 154 5569
E-mail: plans@FastPlansUK.co.uk