AMENDMENT

ADUR & WORTHING
PLANNING SERVICES

PLAN	AWDM/ 1515/14
DATE VALID	11/12/14

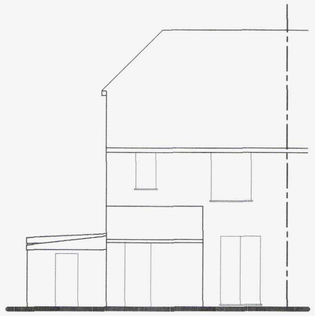

Existing Rear Elevation

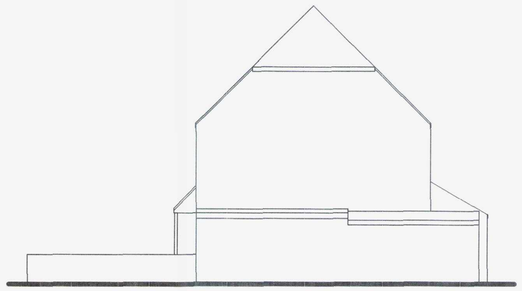

Existing Side Elevation

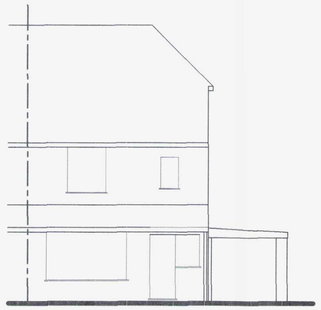

Existing Front Elevation



Proposed Rear Elevation

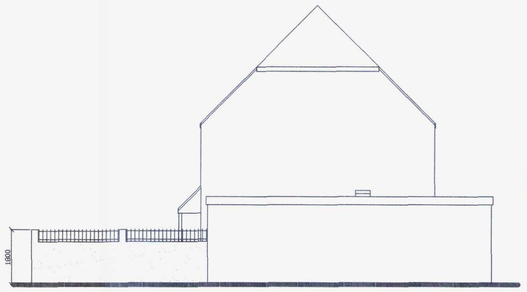

Proposed Side Elevation

0 0.5 1 2 3 4 5 6 7 8 9 10

SCALE 1:100

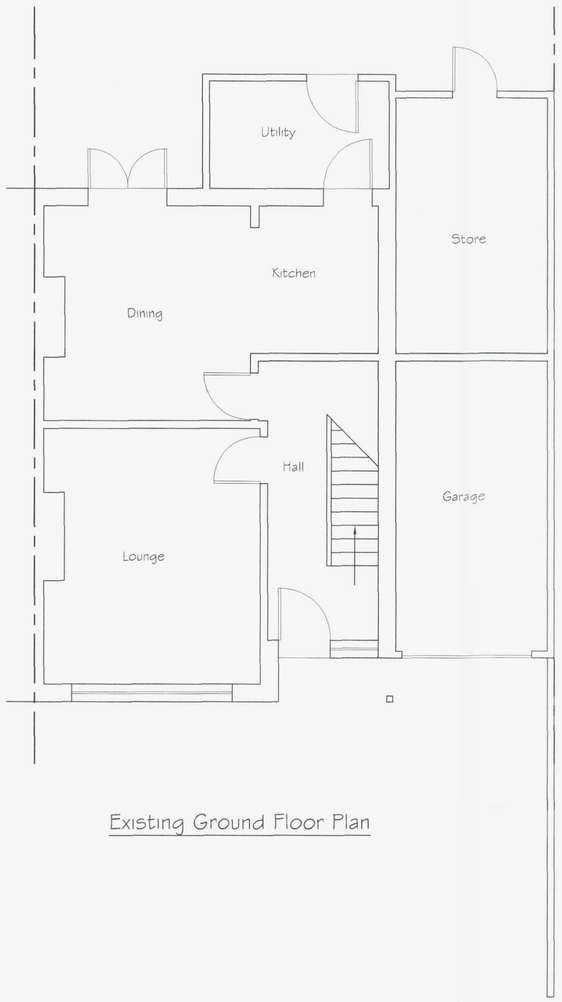

Existing Ground Floor Plan

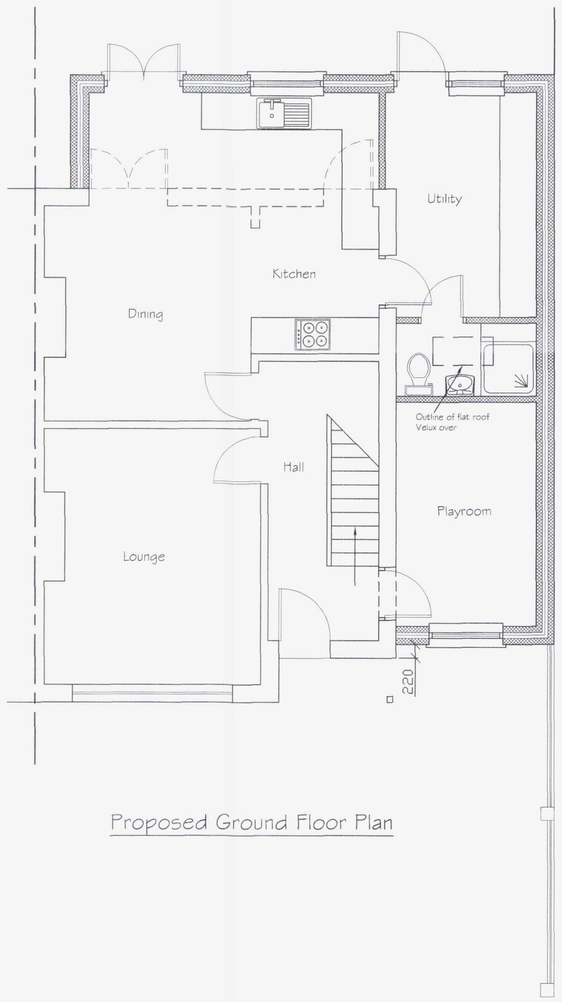

Proposed Ground Floor Plan

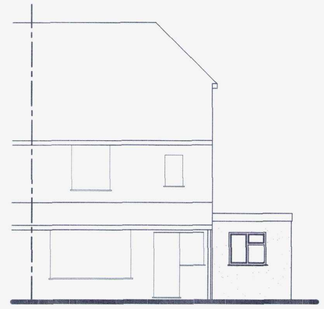

Proposed Front Elevation

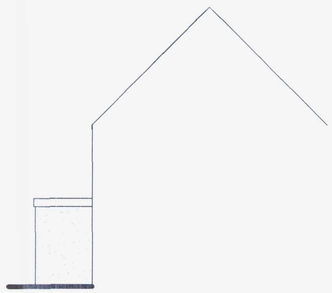

Proposed Side Elevation

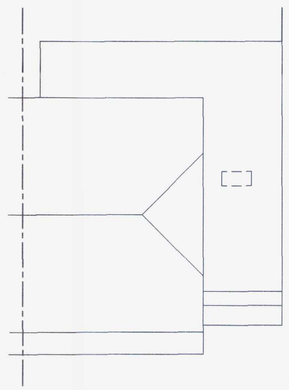

Proposed Roof Plan

0 0.5 1 2 3 4 5 6 7 8 9 10

SCALE 1:50

Tony Rogers
Building Consultants
Address: 40 Dawn Crescent, Upper Beeding
West Sussex, BN44 3WH
Telephone: 01903 815225 Fax: 01903 815225

Rev.	Date:	Revision Description:
A	Dec 2014	Roof changed to full flat roof

Client: Mr & Mrs N Wakefield

Address: 139 The Gardens
Southwick
West Sussex
BN42 4AR

Project: Proposed ground floor side and rear extension & replacement side wall

Scale: 1:50 1:100
Paper Size A1

Date: October 2014

Drawing No: 14/972/01

Drawn By: AWR

Revision: A