

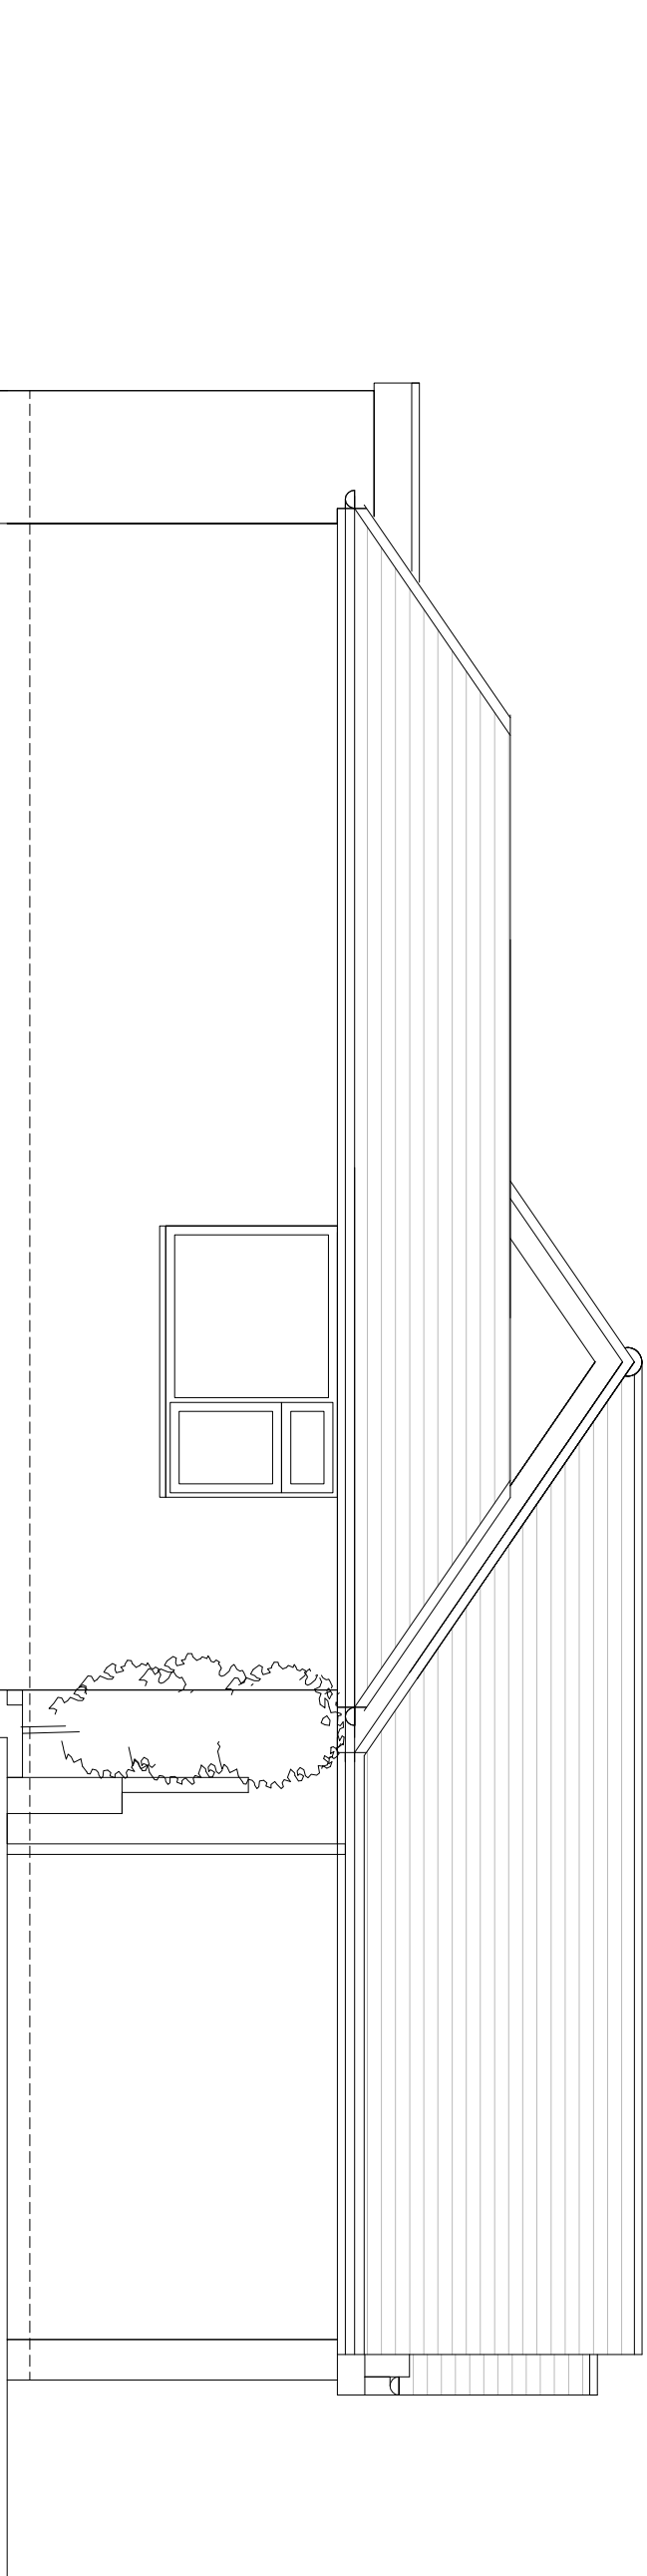



Proposed Front (East) Elevation 1:50

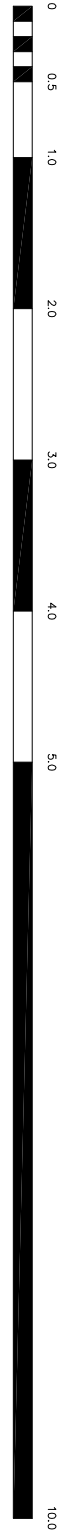

Proposed Side (South) Elevation 1:50

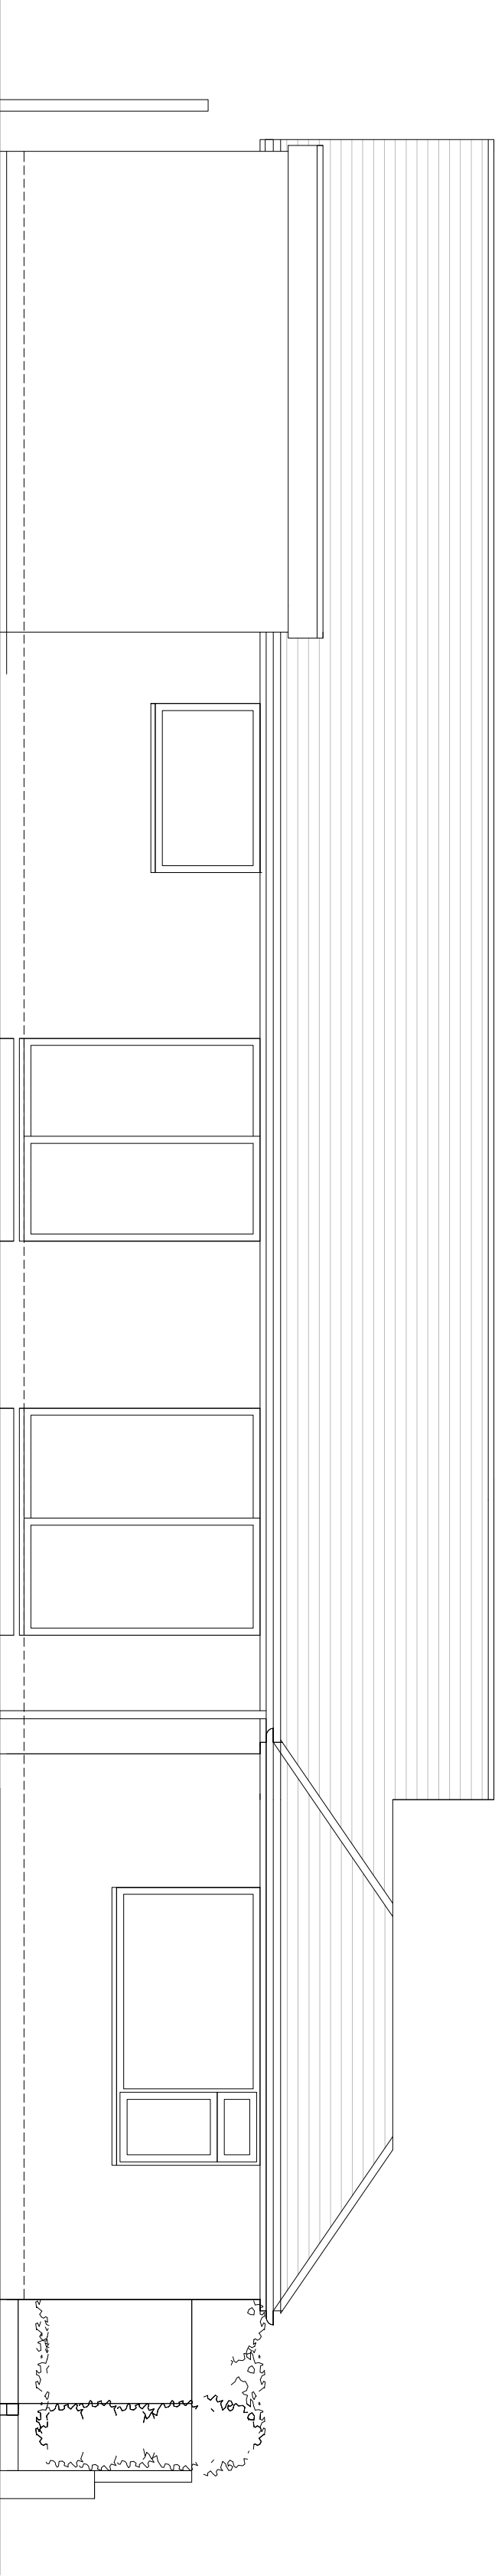

Proposed Rear (West) Elevation 1:50

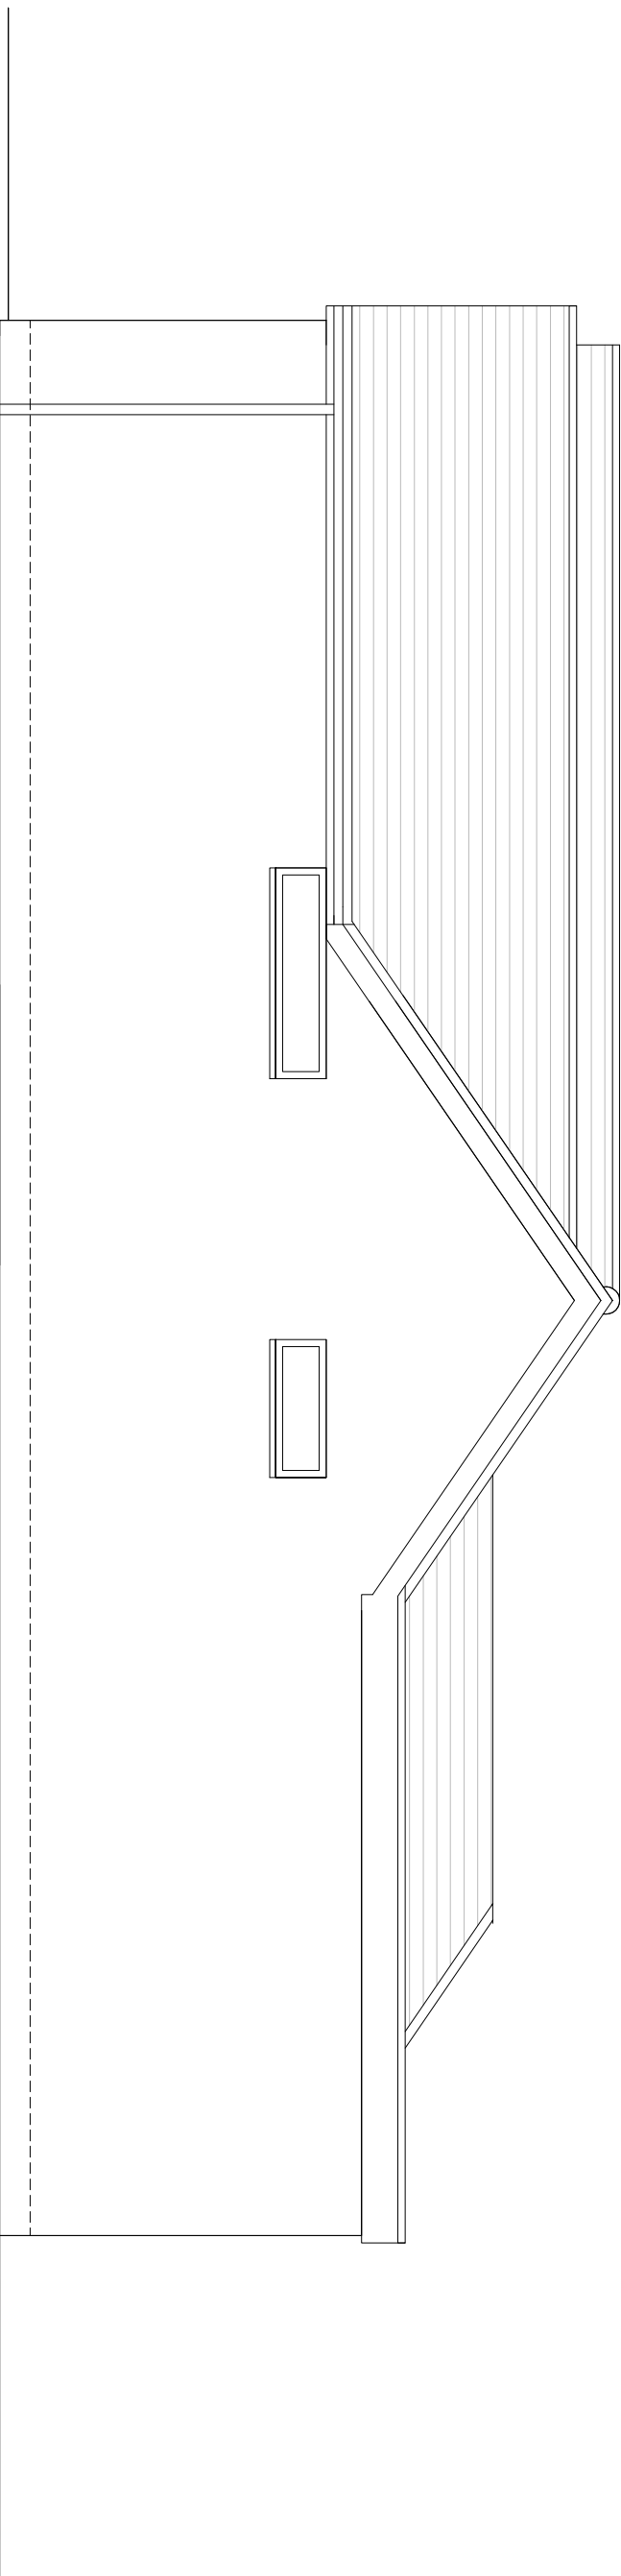

Proposed Side (North) Elevation 1:50

date	revision	notes
------	----------	-------

Lewis McMillan Architects

W: www.lewismcmillanarchitects.co.uk
T: 01273 327424
E: info@lma-arch.co.uk

project:	Side/Rear Extension		
location:	37 Hamlyn Lane Stoverhamby-Sea BN43 9GF		
client:	James & Lizze		
drawing:	Proposed Elevations Planning		
scale:	1:50	page:	A1
drawn:	CL	checked:	CL
date:	09/03/2025	drawing:	25-106-04
		rev:	C