


DO NOT SCALE FROM THIS DRAWING

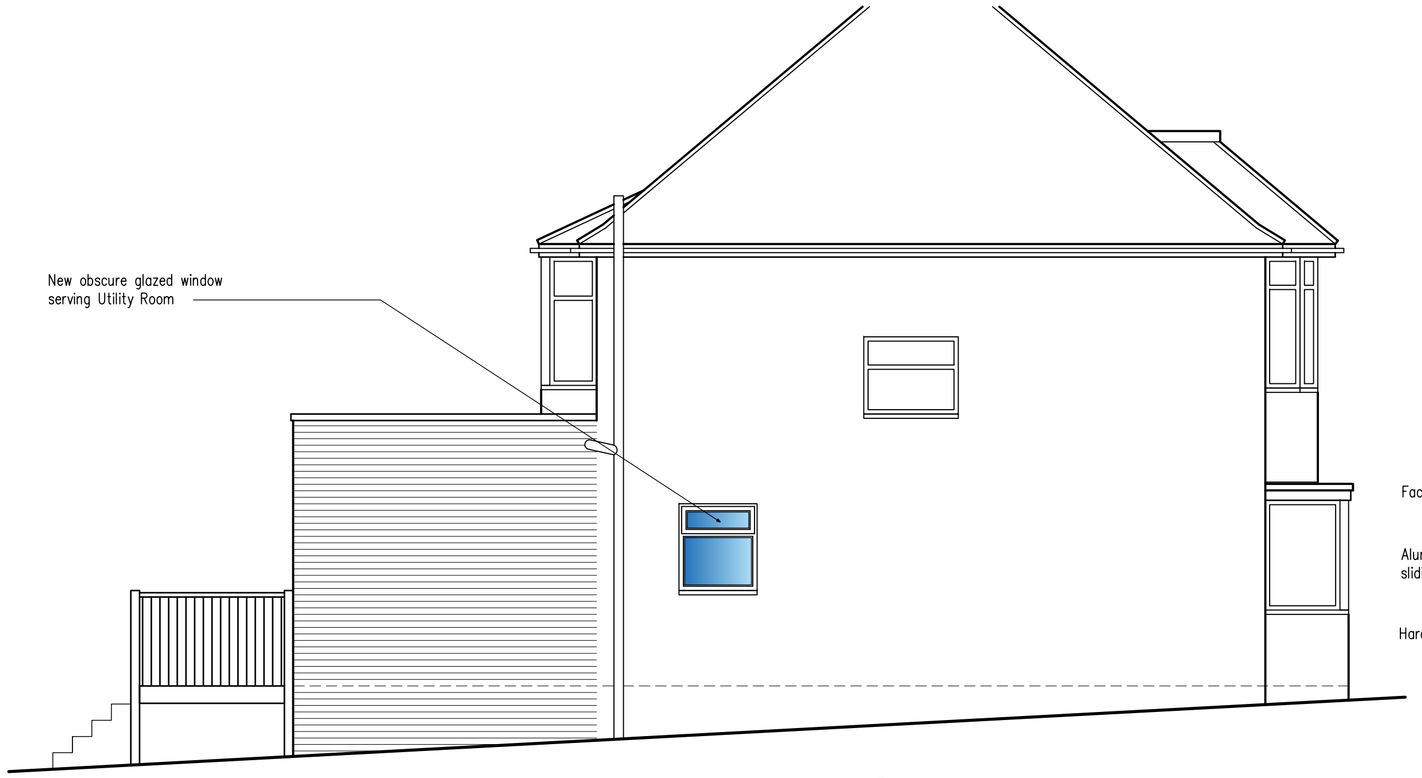


East Elevation

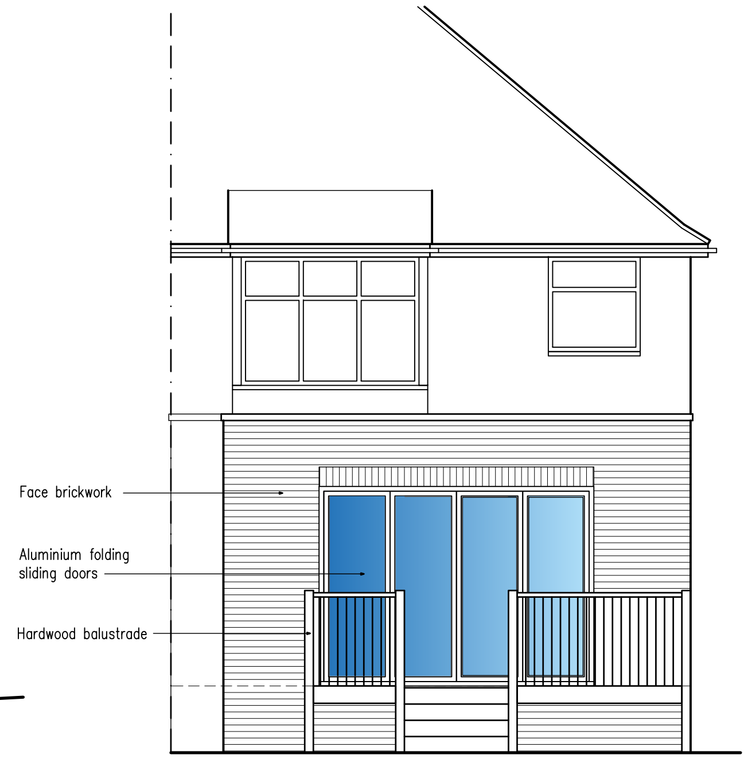


South Elevation

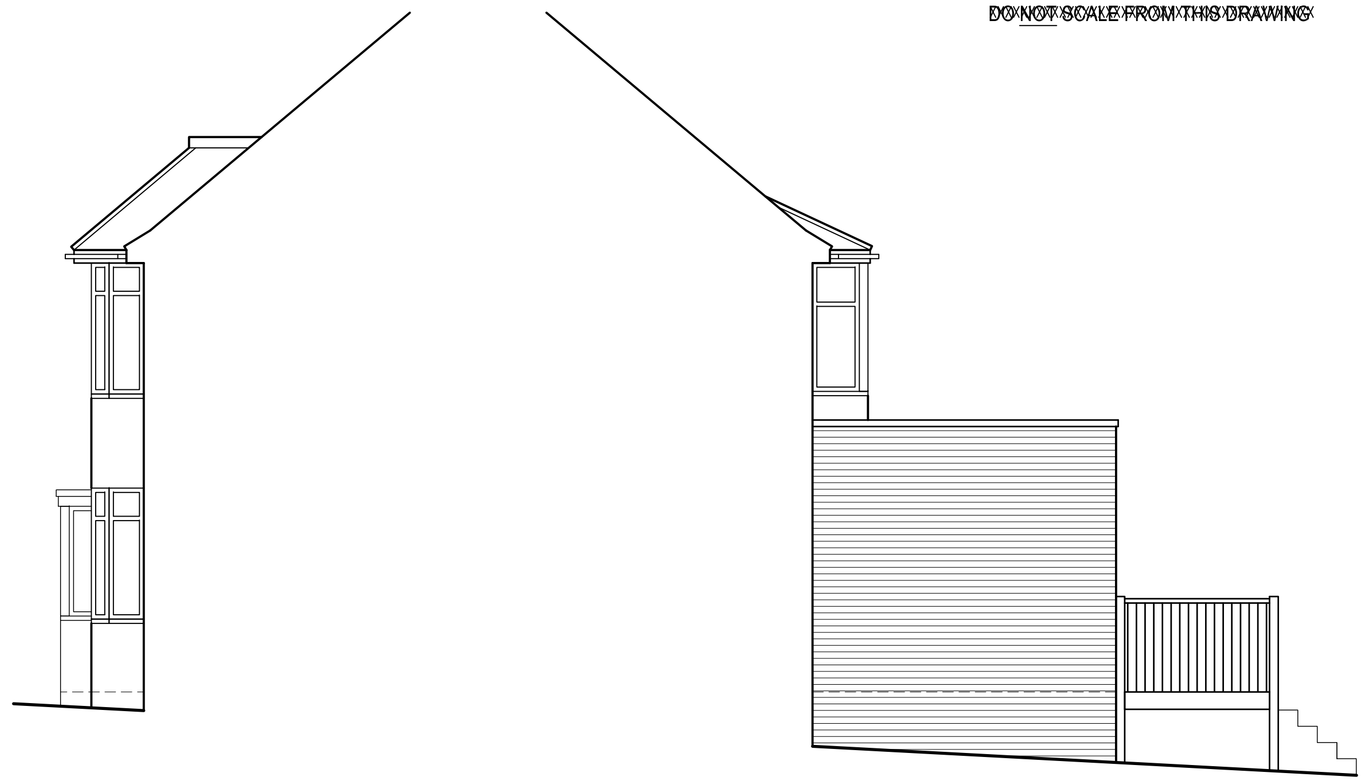


West Elevation

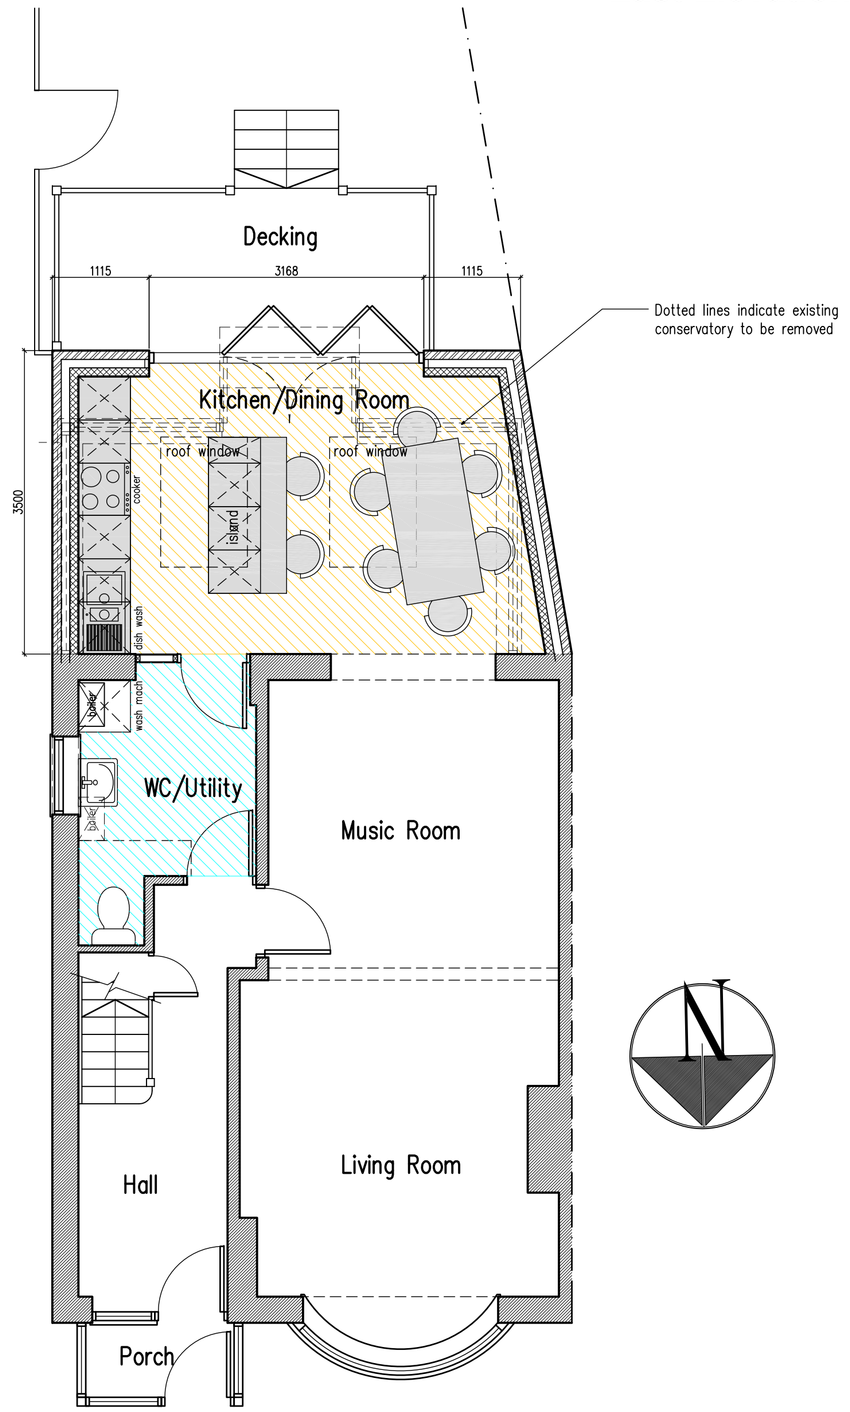

Ground Floor Plan

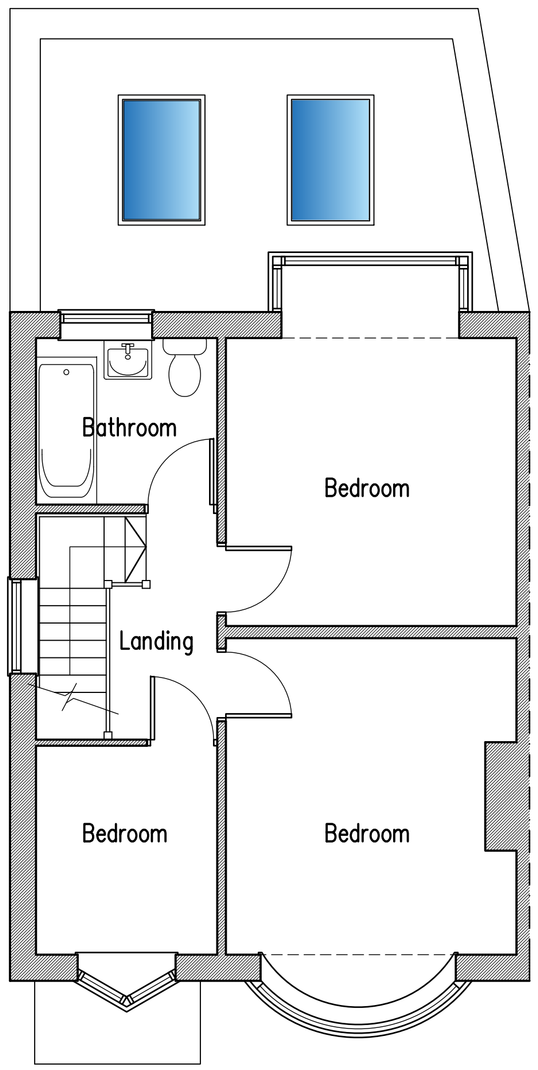

First Floor Plan

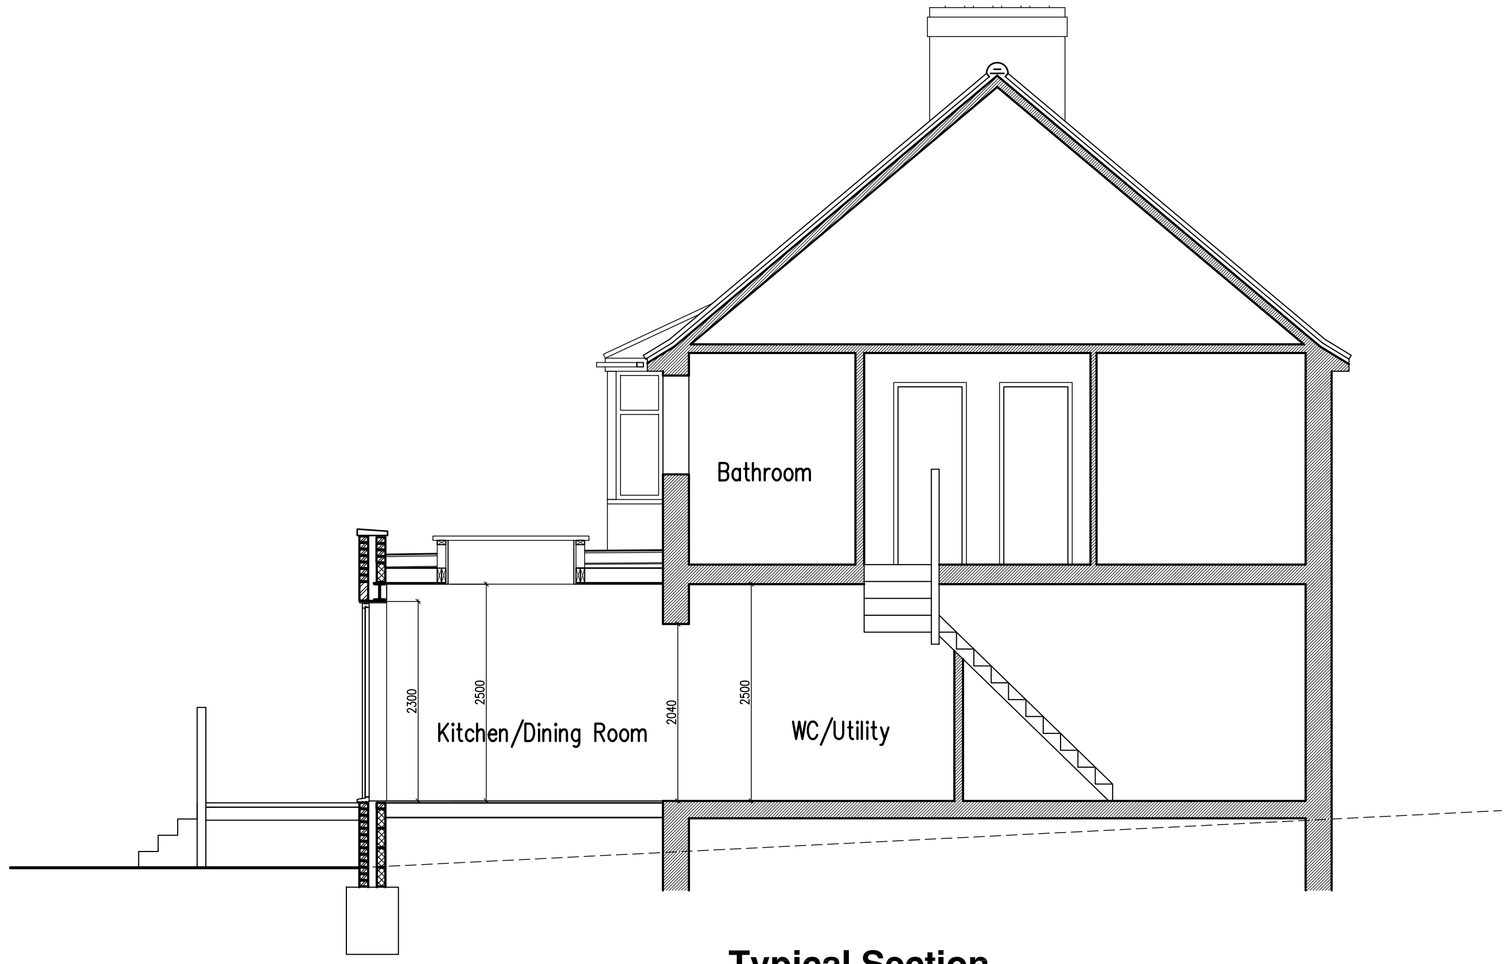

Typical Section

1m 2m 3m 4m 5m 6m 7m 8m 9m 10m
1:50 Scale Bar

A	28.06.21	Balcony bought in 1m from west boundary

Proposed Single Storey Rear Extension & Internal Alterations at: 170 Old Shoreham Road, Southwick BN42 4HU

rja Planning & Building Consultants Ltd.
1st Floor
10 High Street
Shoreham-By-Sea
West Sussex BN43 5DA
t: 01273 467297 mob: 07971 375739
e: rex@rjapbc.co.uk web: www.rjapbc.co.uk

Chartered Institute of Architectural Technologists

PROJECT: 170 Old Shoreham Road, SouthwickBN42 4HU
DRAWING TITLE: Proposed Floor Plans & Elevations
CLIENT: Mr & Mrs P. Beverton
DWG NO: 21847–02
REVISION: A
SCALE: 1:50 @ A1
DATE: 14.06.21
DRAWN: rex