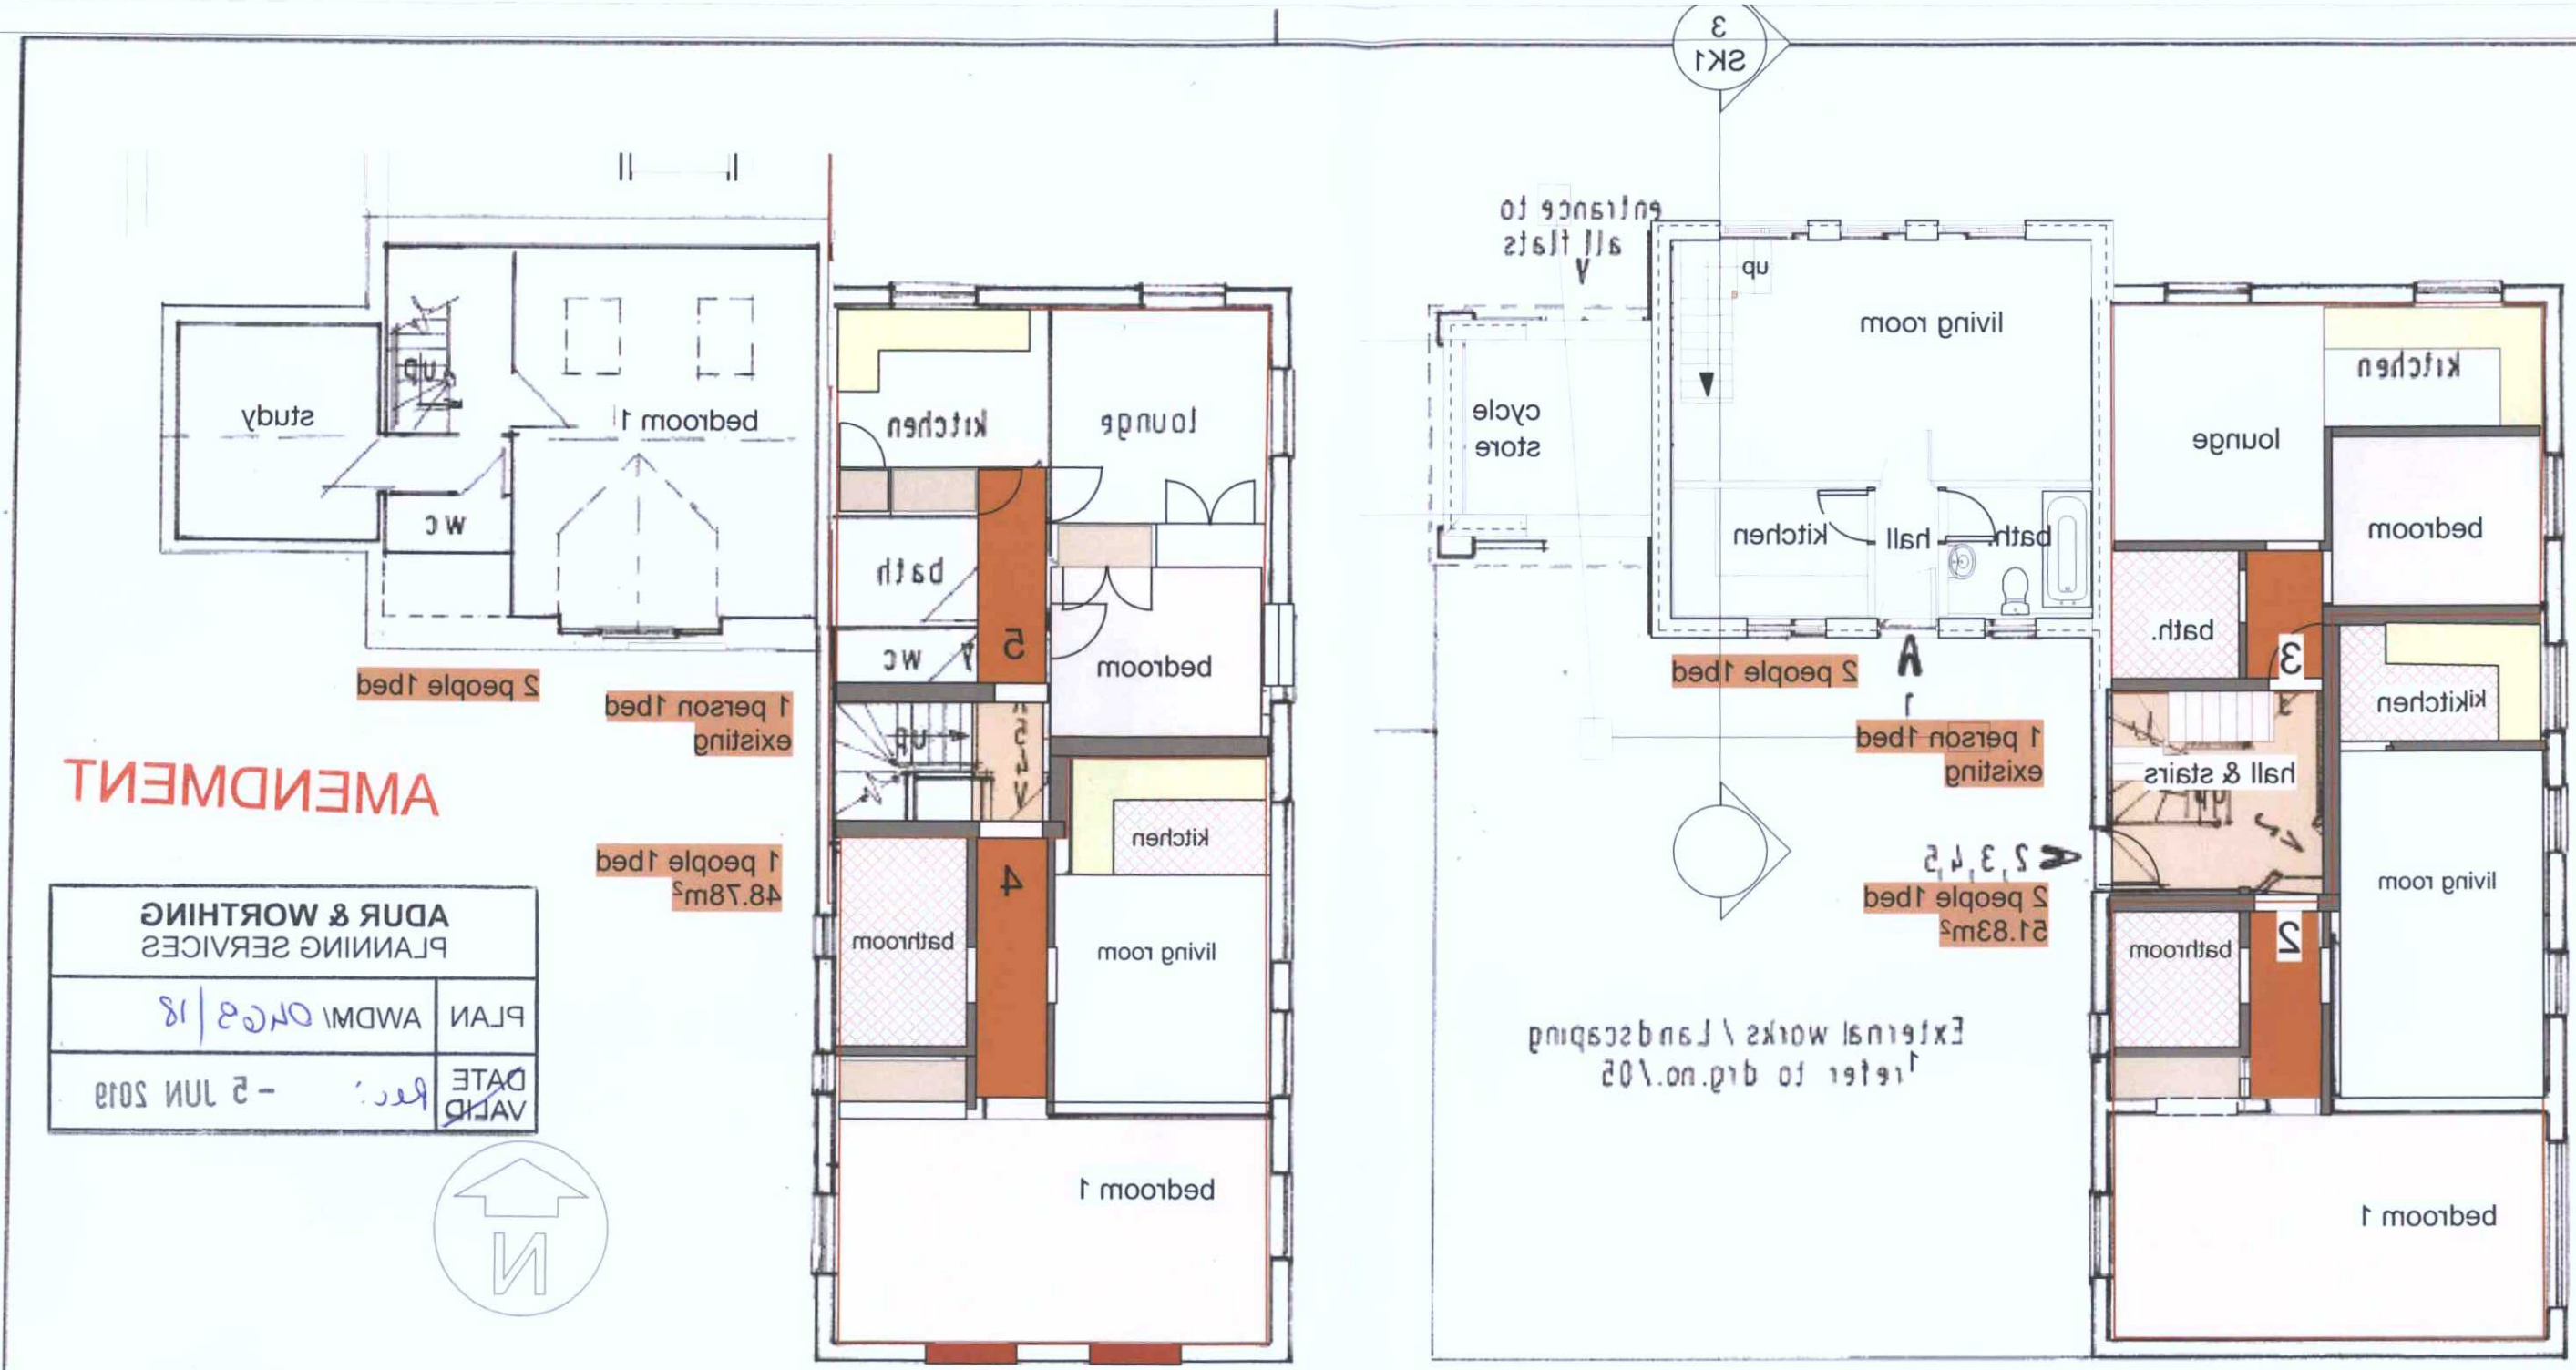

ADUR & WORTHING PLANNING SERVICES	
PLAN	AWDM/0469/18
DATE VALID	Rec'd - 5 JUN 2019

N

Scale bar 1:100 on A3 paper.

0 1 2 3 4 5 6 7 8 9 10M

GROUND FLOOR

FIRST FLOOR

PROPOSED PLANS

scheme	EXTENSIONS & ALTERATIONS
at:	DOVECOTE MEWS, SHOREHAM.
client:	SIMON TWISS
scale 1:100	drawn tyr
date march 2017	paper size A3
drawing number 1783\02 E	revisions

TYR DESIGNS

surveyors, architectural & planning consultants

39 The Gardens, Southwick, West Sussex. BN42 4AP

Telephone/Fax 01273 870085 Mobile 07932 969920

E-mail: tyrstudio3@btinternet.com