



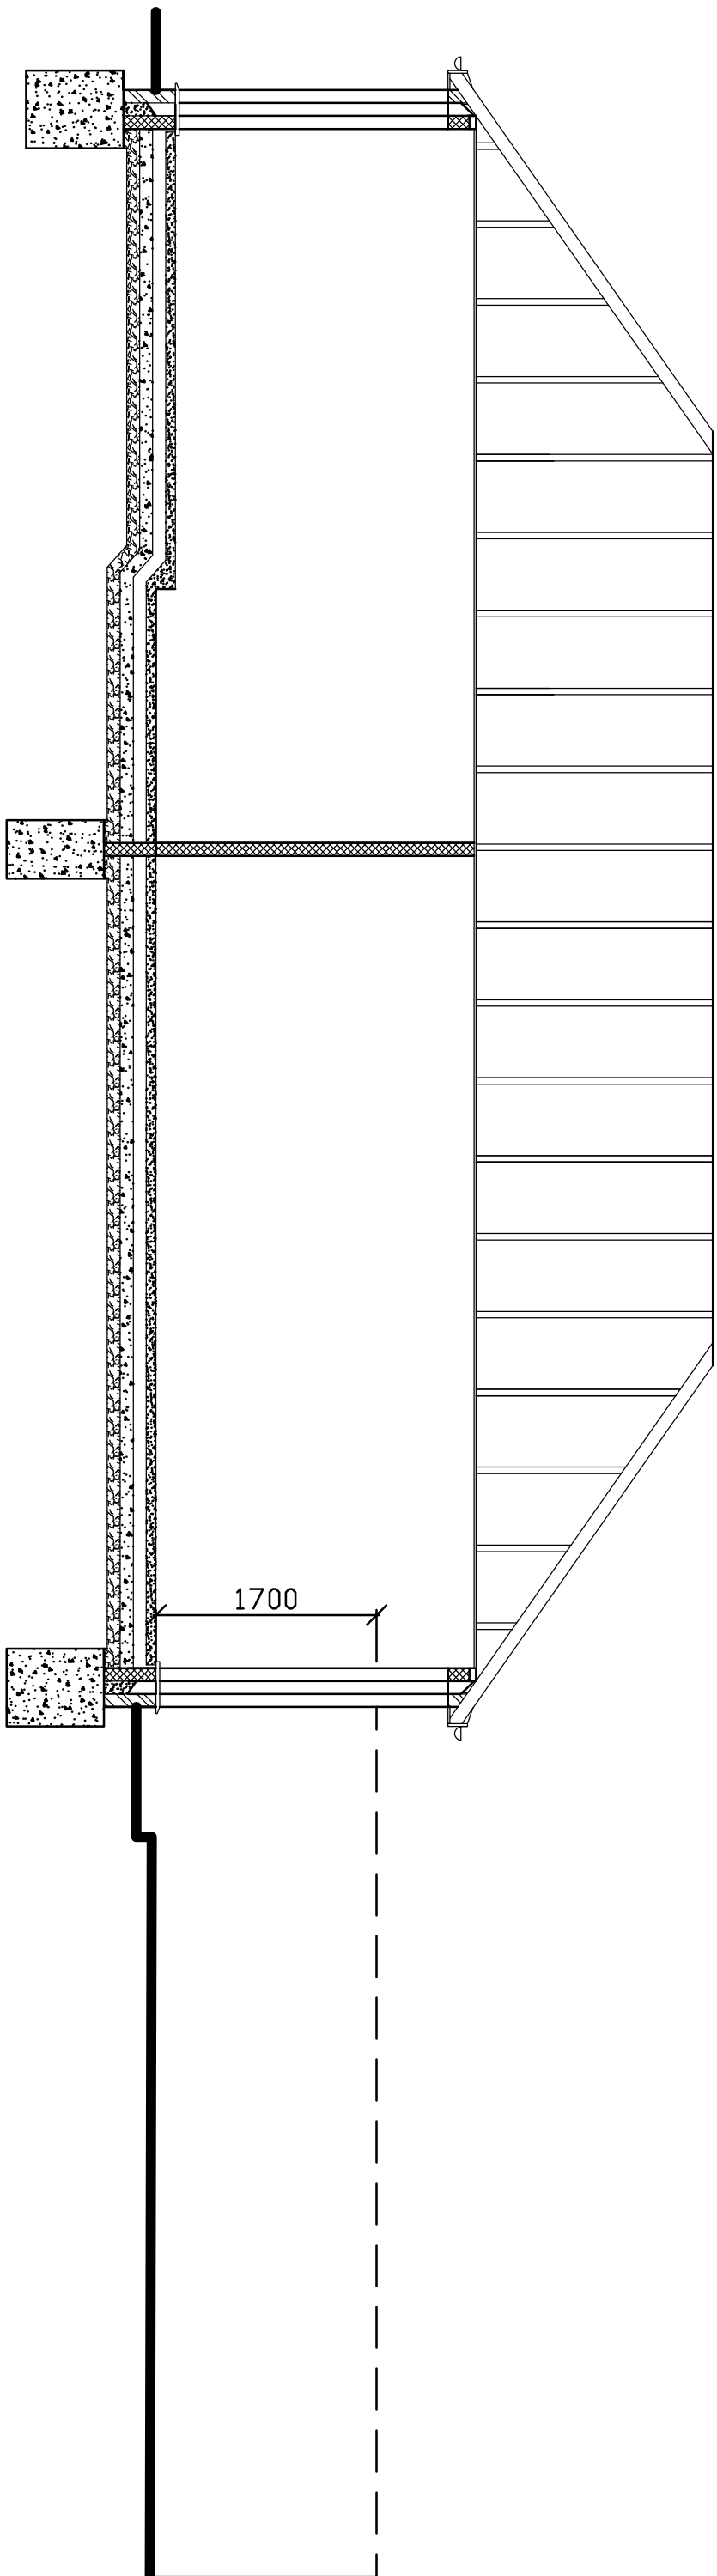

Proposed Section

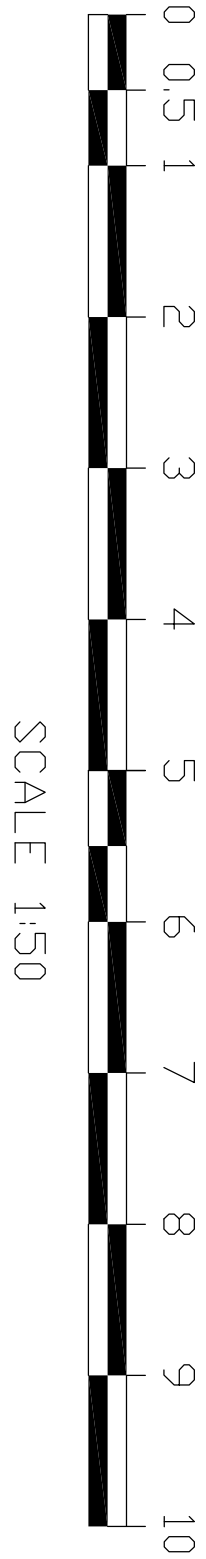

Tony Rogers Building Consultants Address: 40 Dawn Crescent, Upper Beeding West Sussex, BN44 3WH Telephone: 01903 815225 Fax: 01903 815225	
Rev:	Revision Description:
Client: Mr & Mrs M Najarian	
Address: 6 Haining Rise Worthing West Sussex BN13 3AL	
Project: Proposed detached dwelling	
Scale: Paper Size	A1 1:100
Date: January 2026	
Drawing No: 25/1601/14	
Drawn By: AWR	Revision: