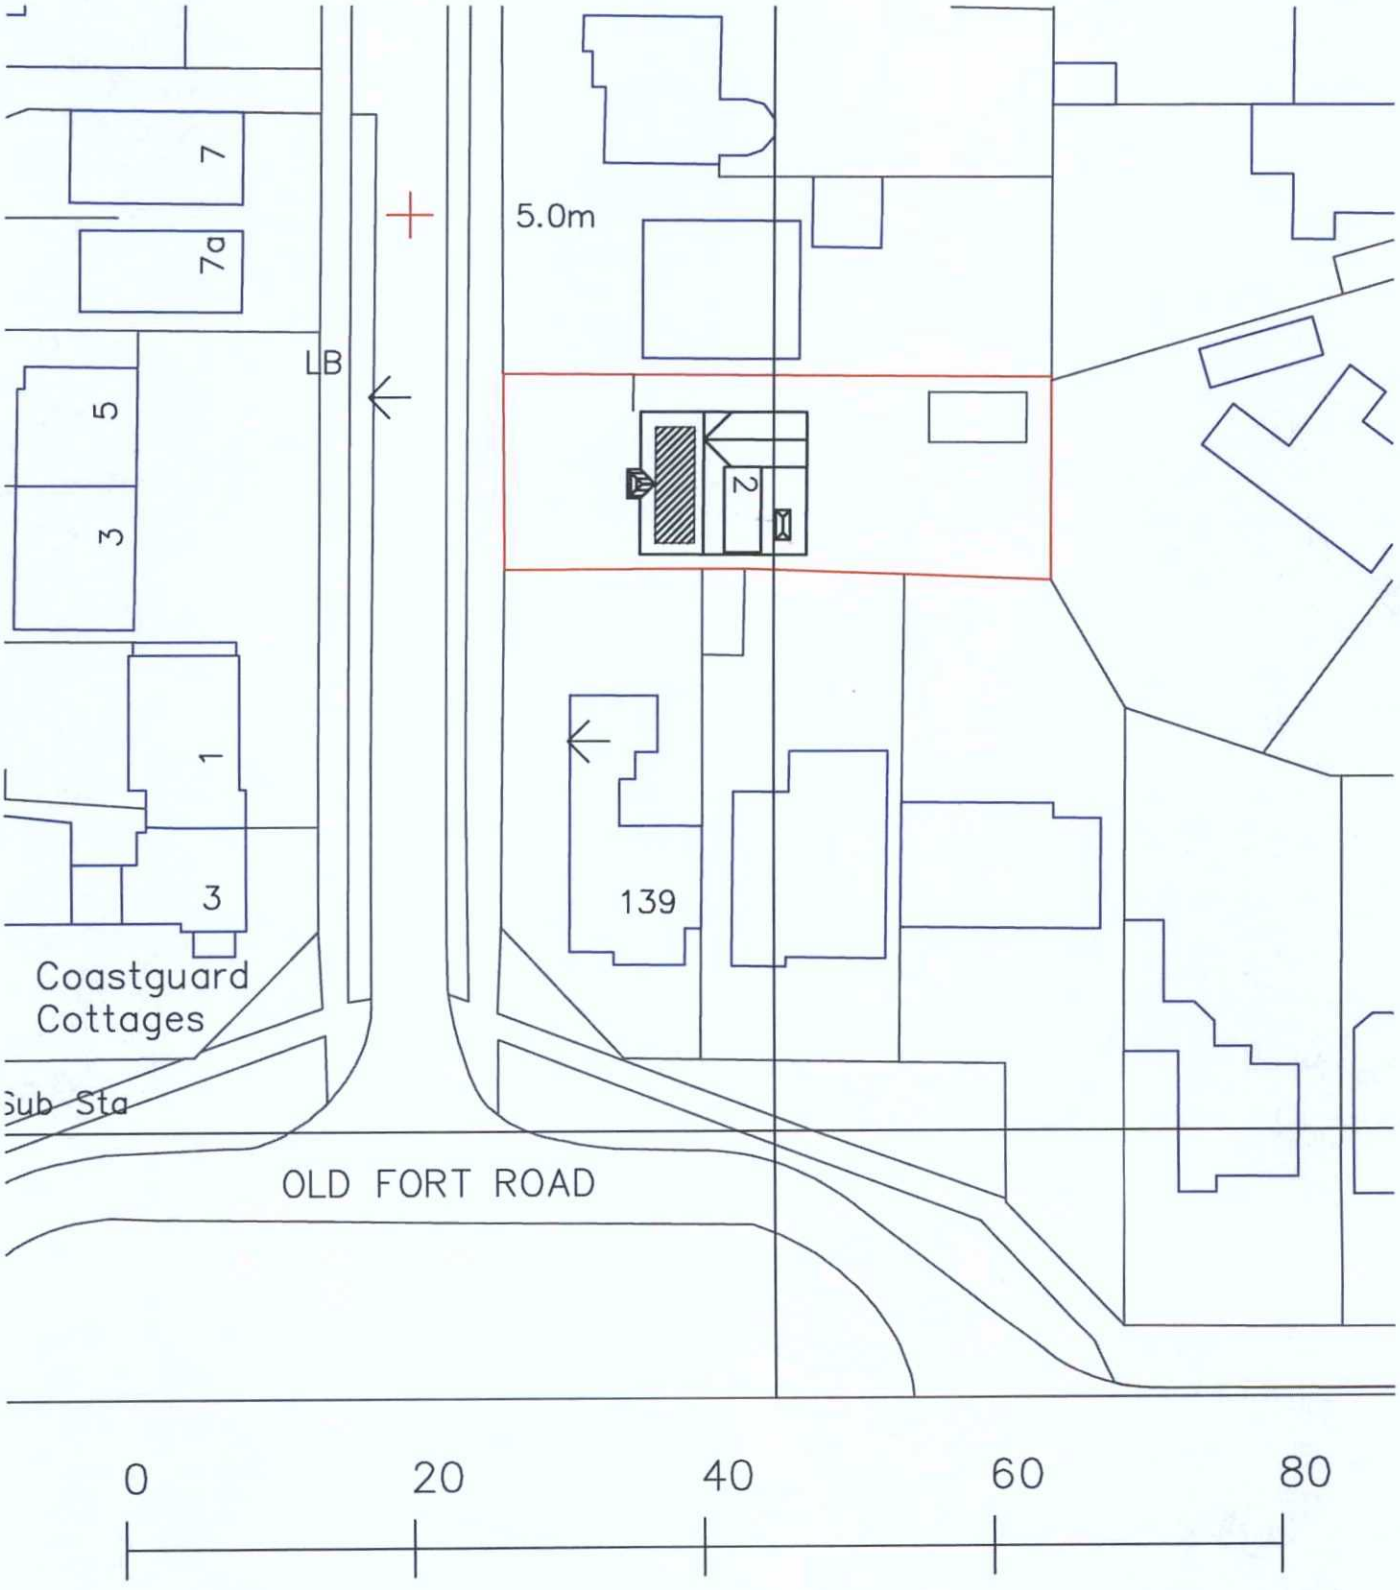

Metres
2 The Burrells
Shoreham
Site Plan 1:1250
A4 Paper

ADUR & WORTHING
PLANNING SERVICES

PLAN	AWDM/ 0441/17
DATE ~~VALID~~	Rec'd: 16/5/17

AMENDMENT