
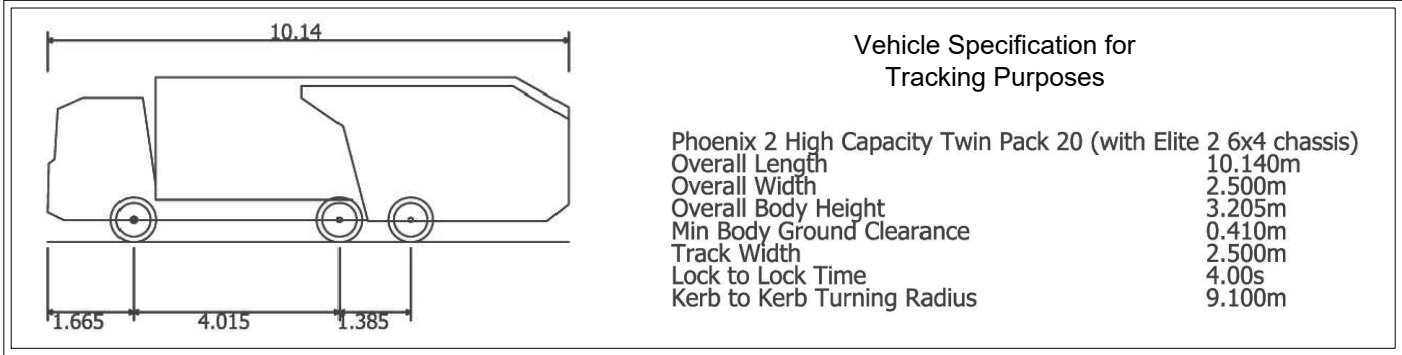


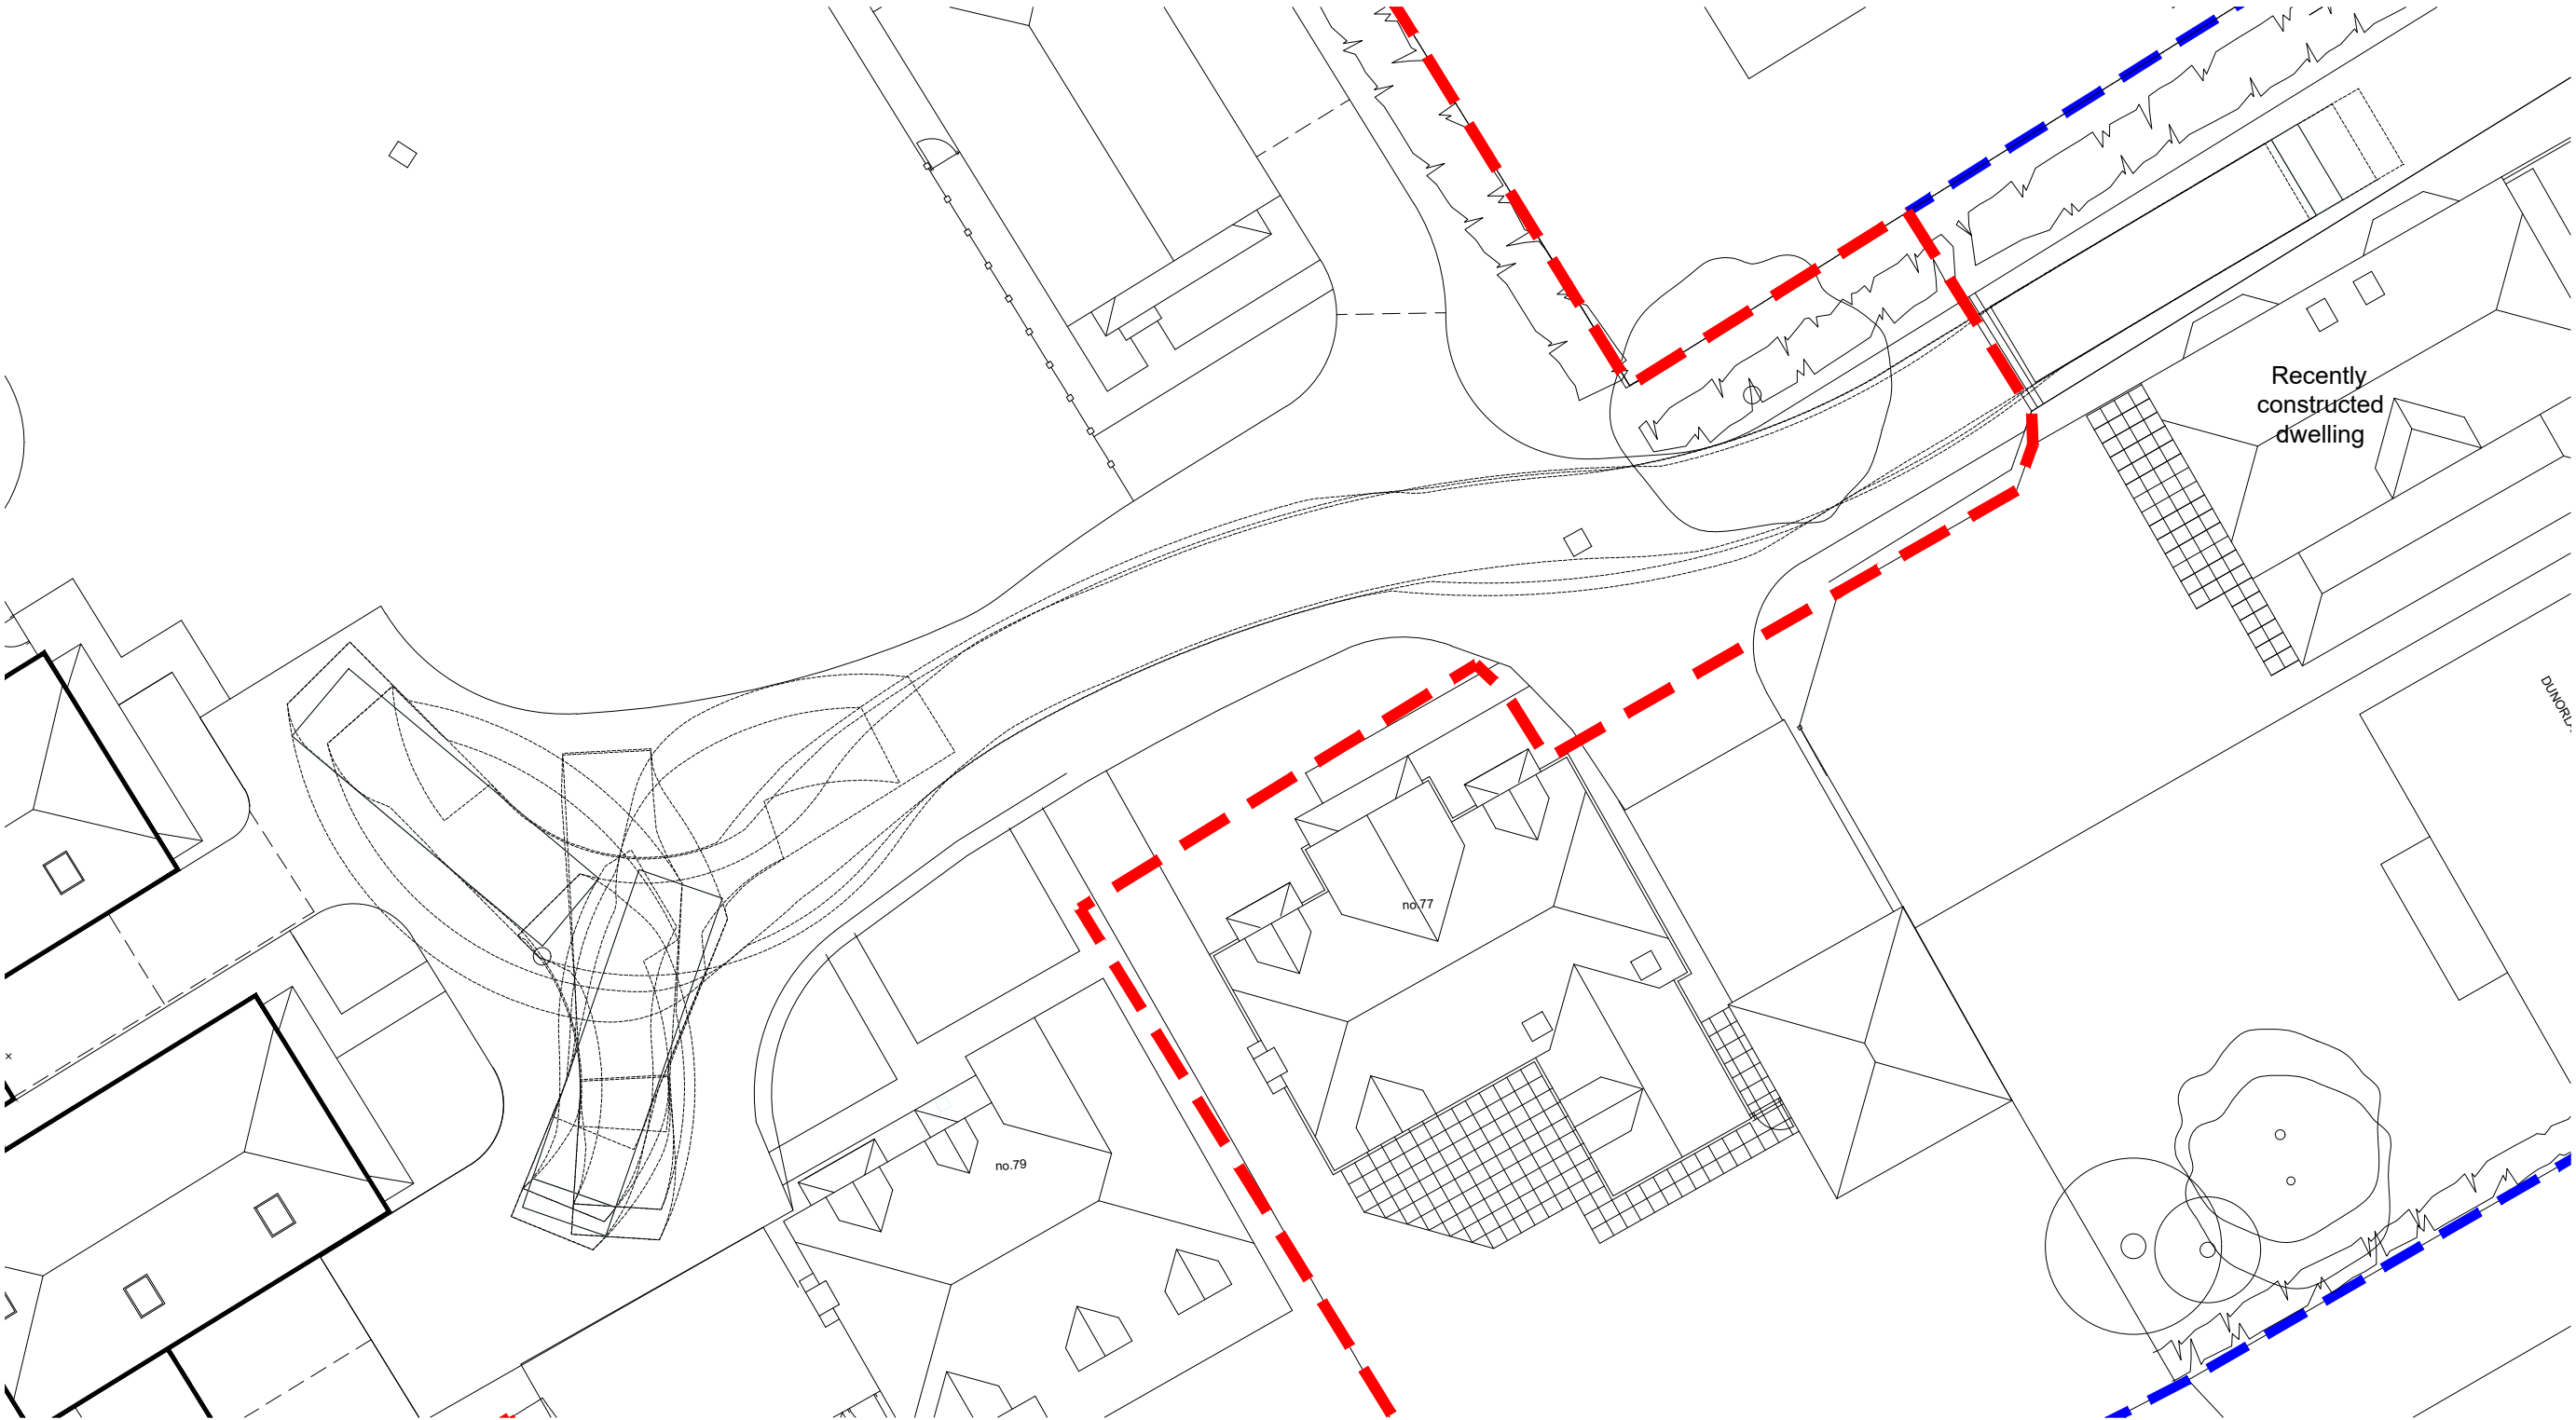

Client's Name
Harlington Homes

Job Title
The Drive, Mill Lane, Worthing

Drawing Title
Refuse Vehicle Tracking

Scale
1:200 @ A3

metres 2 4 6 8

Drawn	Checked	Date
KE	AK	13.09.13
Job No	Drawing No	Rev
5278	34	A
Status		

INFORMATION

A	01.05.26	Section 73 submission	KB	AK
Rev	Date	Revision Details	Dr	Ch

ECE Architecture

E helin@ecearchitecture.com
W ecearchitecture.com

Creativity. Quality. Commerciality.
Reimagine what's possible

CAD Plot date: 10/05/2026 - 11:17:22

5278-site 2013 scheme - amended.dwg