
BLOCK PLAN

KEY 'O' = FRAME LOCATION

12 Southon View, Western Road, Lancing, BN15 8RT

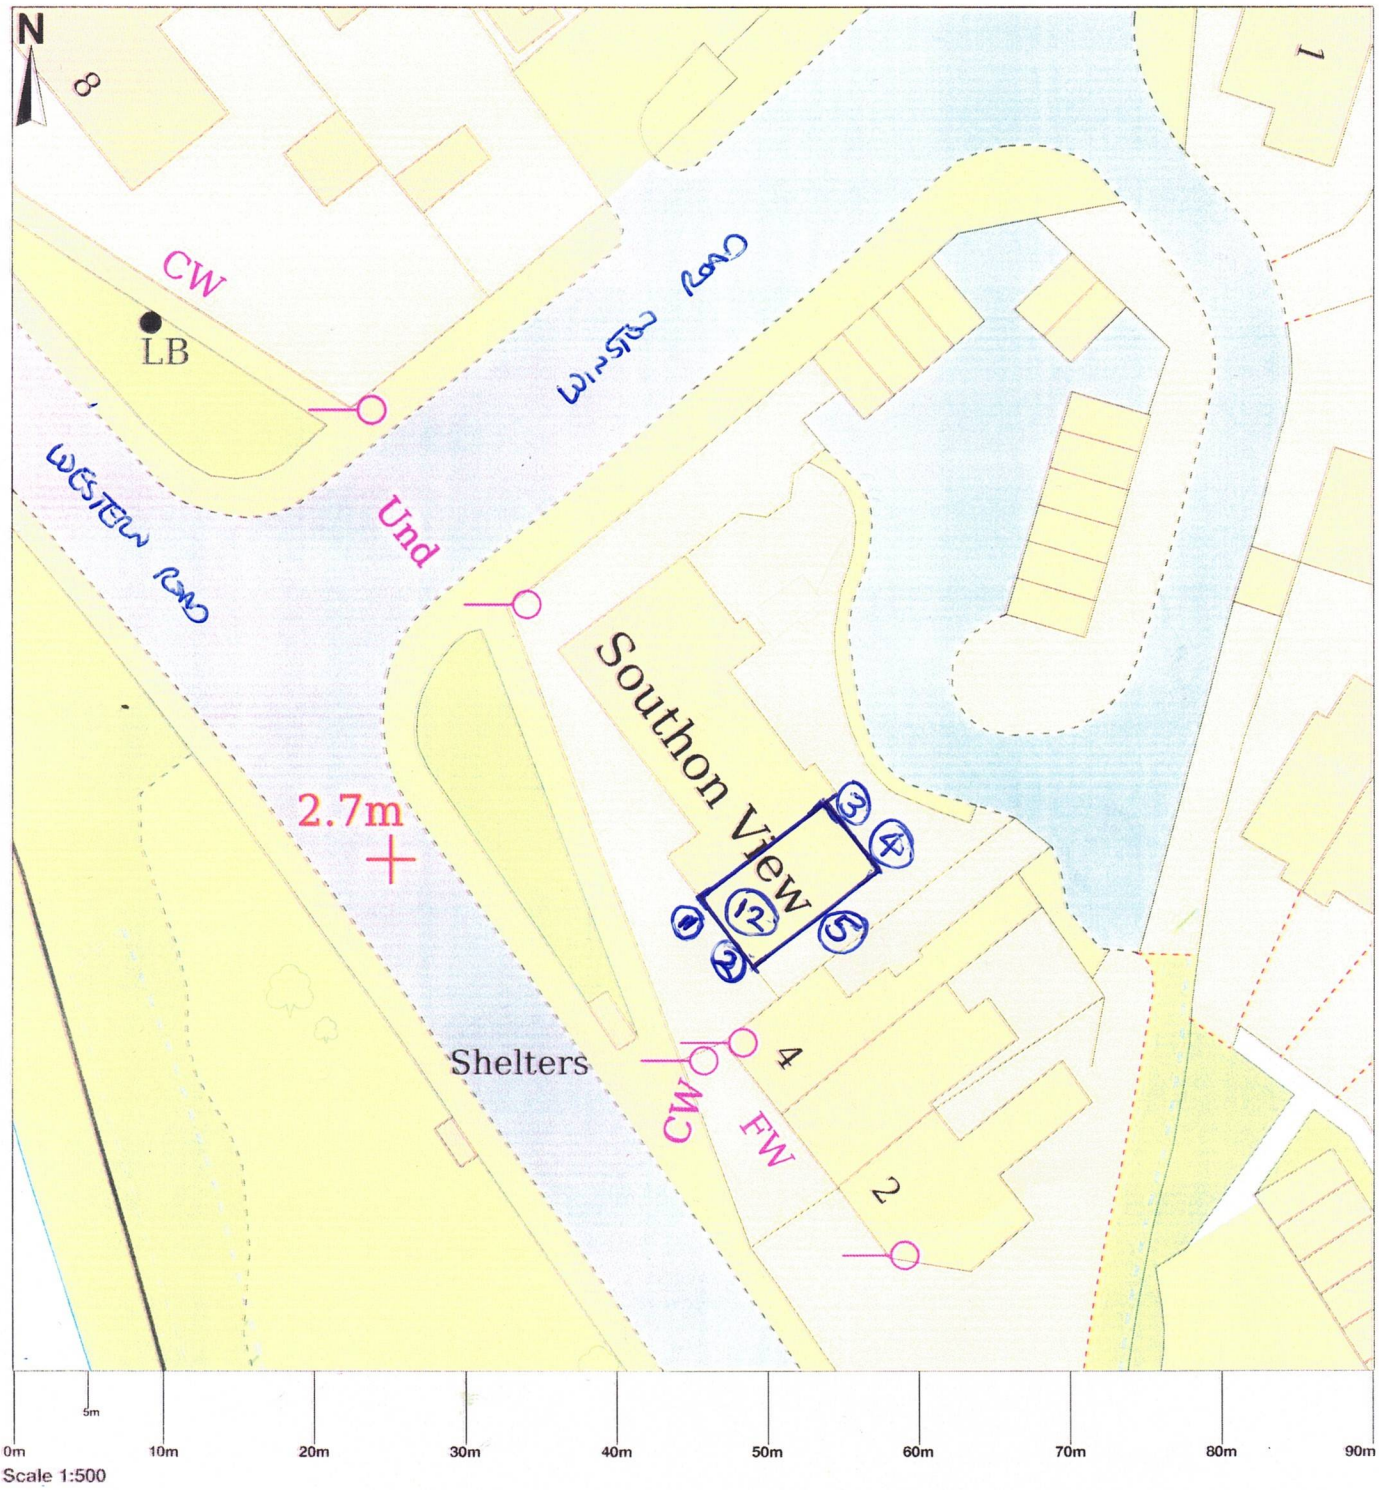

Map area bounded by: 517416,103421 517506,103511. Produced on 08 September 2022 from the OS National Geographic Database. Reproduction in whole or part is prohibited without the prior permission of Ordnance Survey. © Crown copyright 2022. Supplied by UKPlanningMaps.com a licensed OS partner (100054135). Unique plan reference: b90c/uk/847566/1145439