0m 1m 2m 3m 4m 5m 6m 7m 8m

ADUR & WORTHING PLANNING SERVICES	
PLAN	AWDM/1010/19
DATE VALID	21 JUN 2019

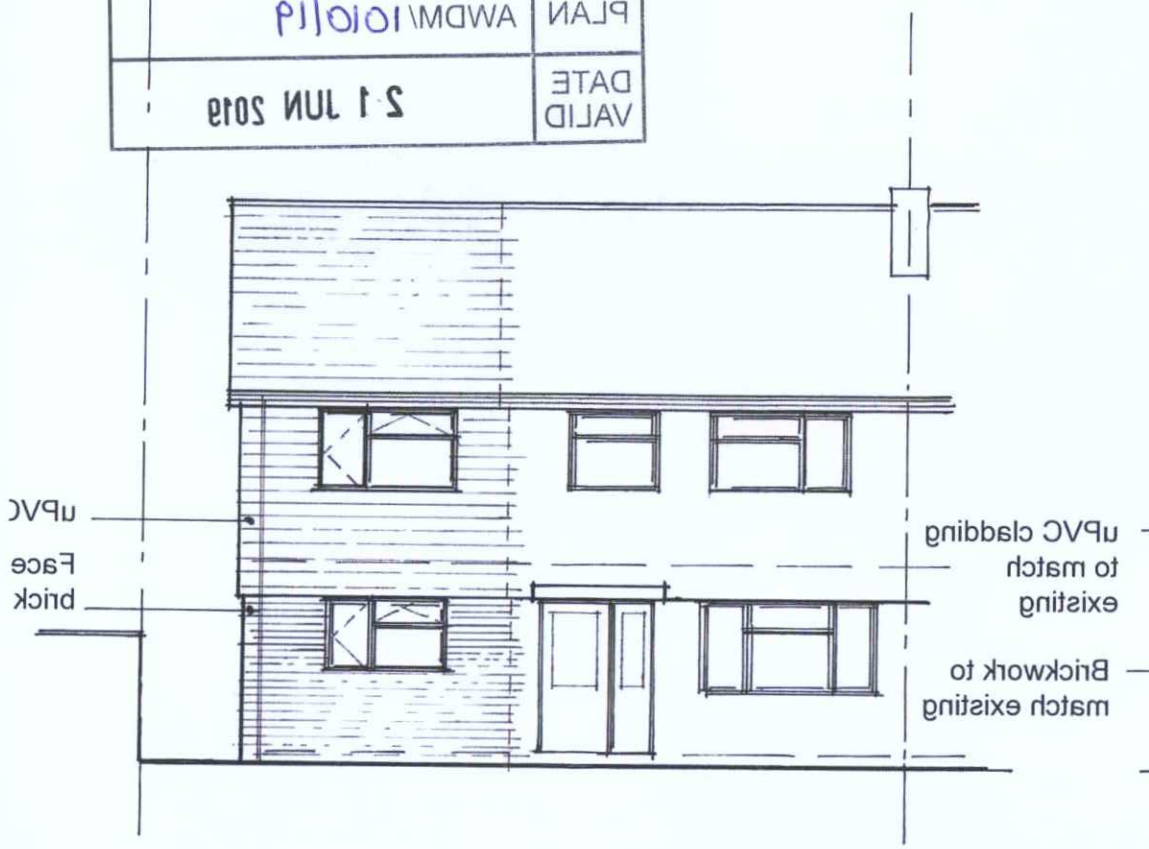

Proposed East Elevation

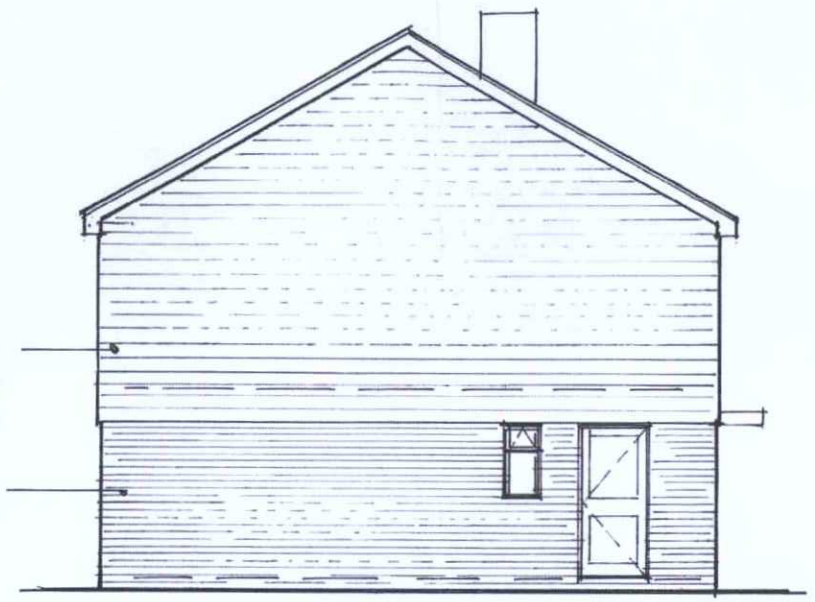

Proposed North Elevation



Proposed West Elevation

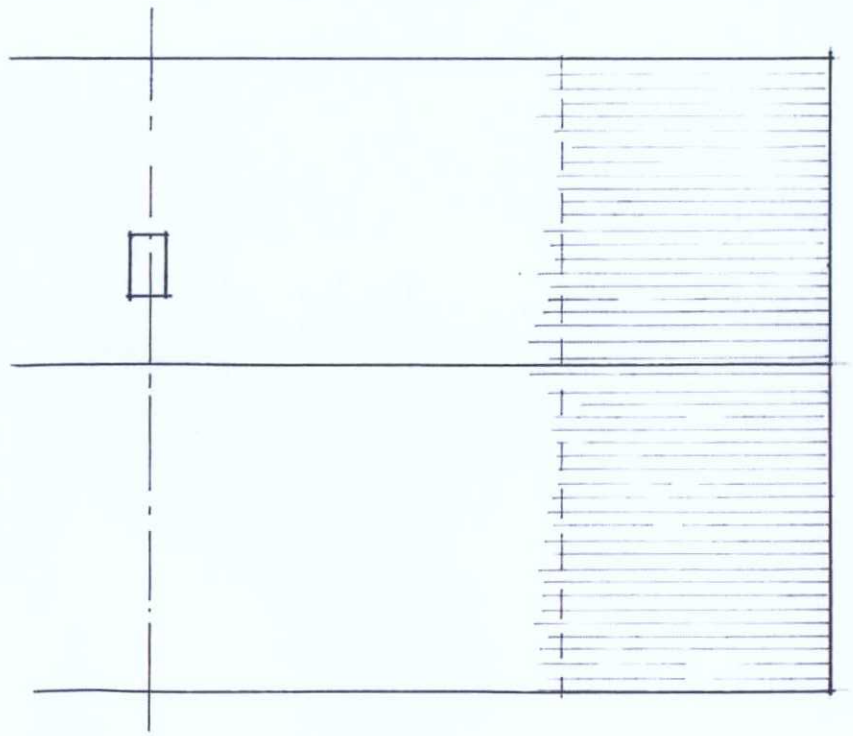

Proposed Roof Plan

Sussex Building Surveyors Ltd

01903 529583
adk@sussexbuildingsurveyors.com

63 Downsway,
Shoreham-by-Sea,
West Sussex.
BN43 5GN

Two Storey Extension

Proposed Elevations & Roof Plan

Scale: 1:100
Paper: A3
Date: June 2019
Drg No.: SBS/519/05A

Do not scale except for planning purposes.
All dimensions to be checked on site.