




EXISTING LOFT PLAN
SCALE 1:50

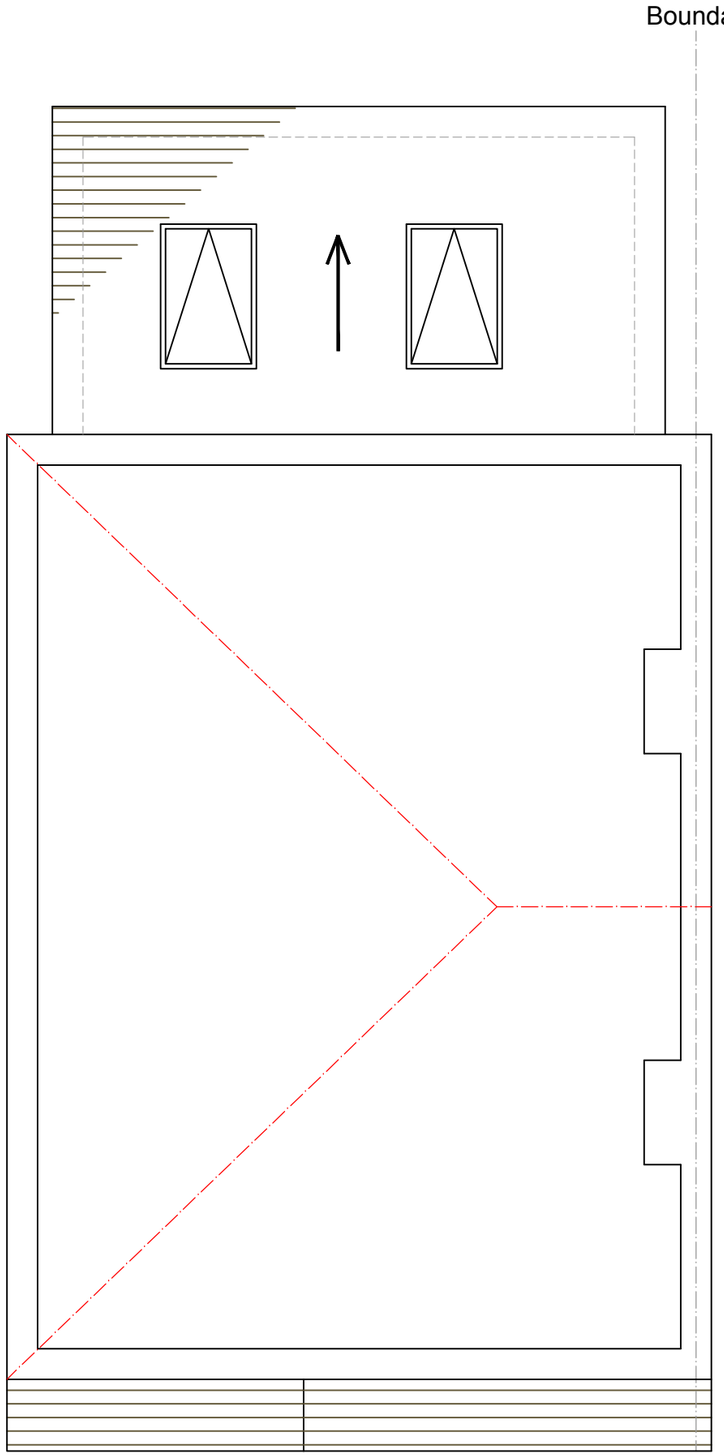


EXISTING ROOF PLAN
SCALE 1:50

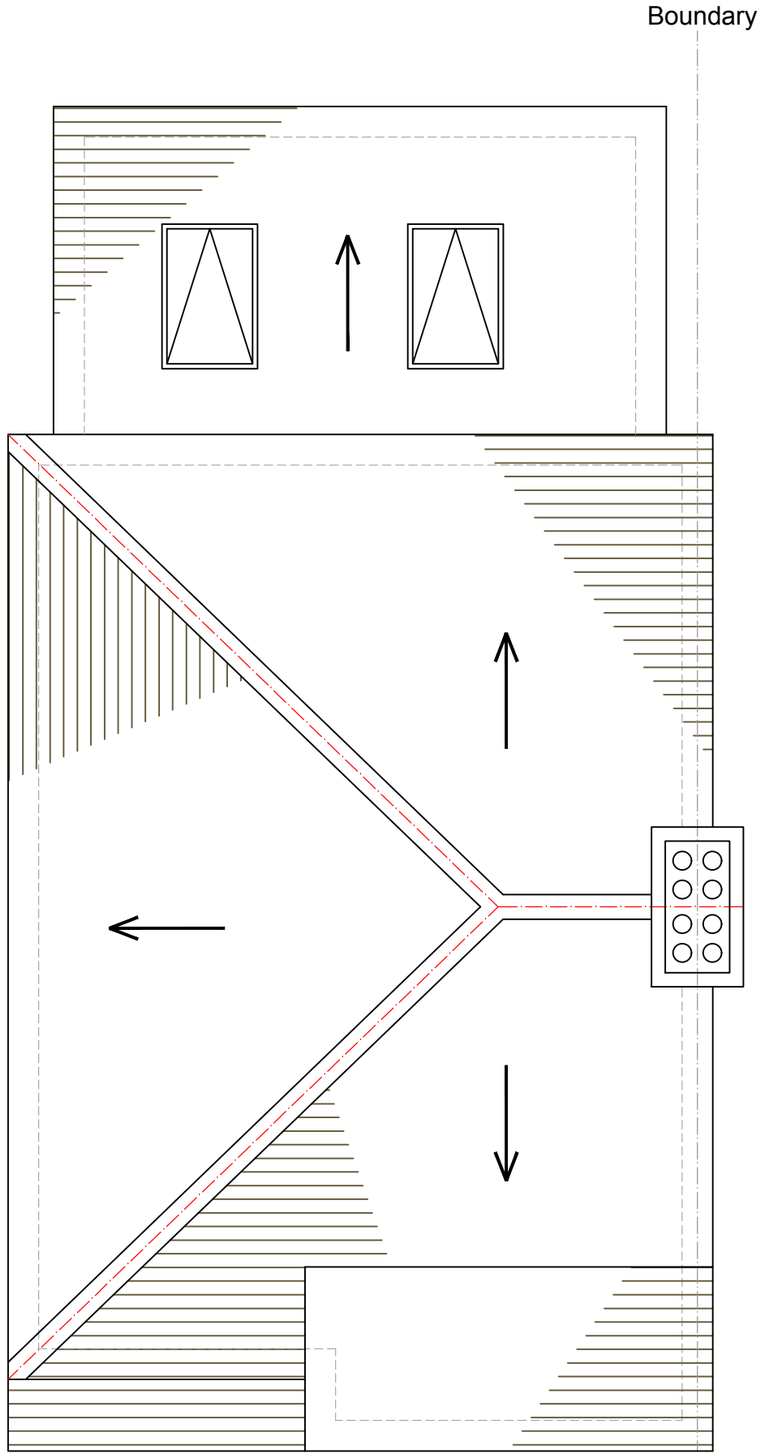


FastPlans
6 Winsham Grove,
London, SW11 6ND

www.FastPlansUK.co.uk

| | |
|---|---|
| Project: Loft Conversion | |
| Address: 35 FRANKLIN ROAD<br>BN43 6YE | |
| Scale: 1:50 @ A3 | Dwg. no: A02 REV-1 |
| Drawn by: O.B.S | Date Drawn: 25-JUNE-2019 |

For Drawings Tel: 020 3542 1777
E-mail: plans@FastPlansUK.co.uk