
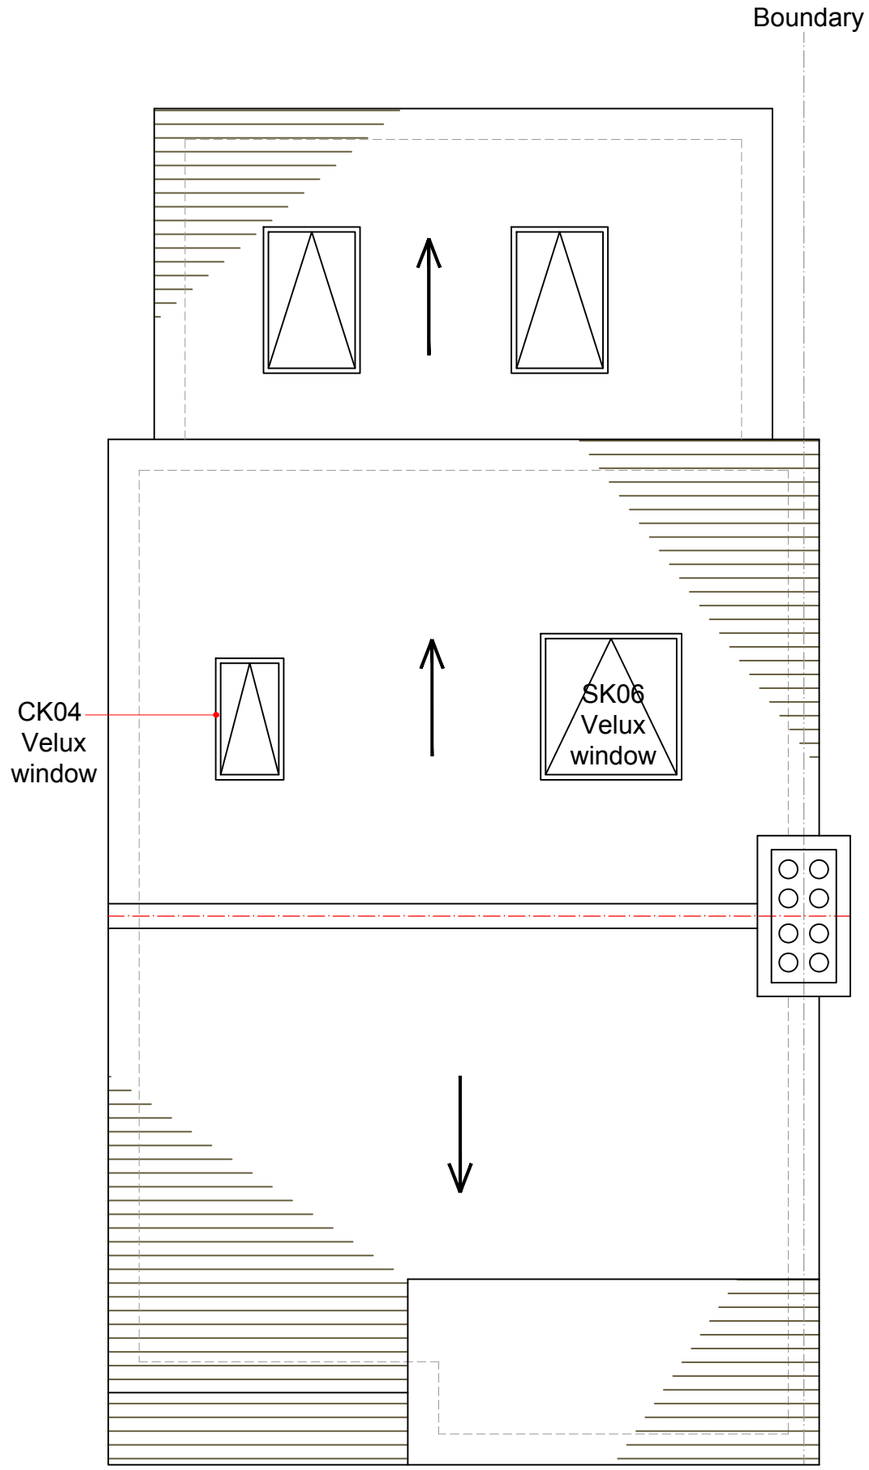


PROPOSED ROOF PLAN
SCALE 1:50

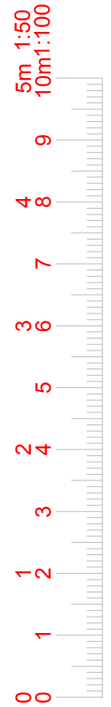

FastPlans

6 Winsham Grove,
London, SW11 6ND

www.FastPlansUK.co.uk

Project:
Loft Conversion

Address:
35 FRANKLIN ROAD
BN43 6YE

Scale:	Dwg. no:
1:50 @ A3	A04 REV-1
Drawn by:	Date Drawn:
O.B.S	25-JUNE-2019

For Drawings Tel: 020 3542 1777
E-mail: plans@FastPlansUK.co.uk