




EXISTING FRONT
(NORTH) ELEVATION
SCALE 1:100

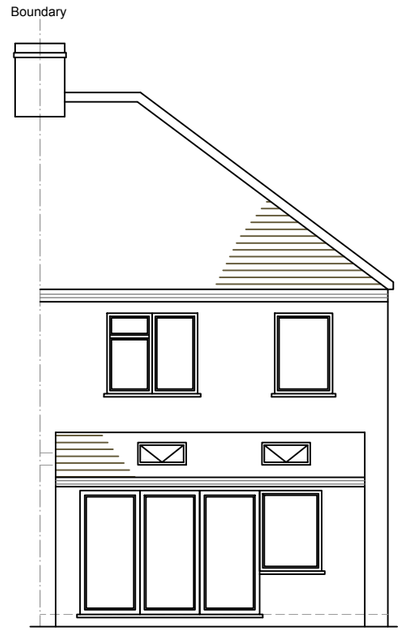

EXISTING REAR
(SOUTH) ELEVATION
SCALE 1:100

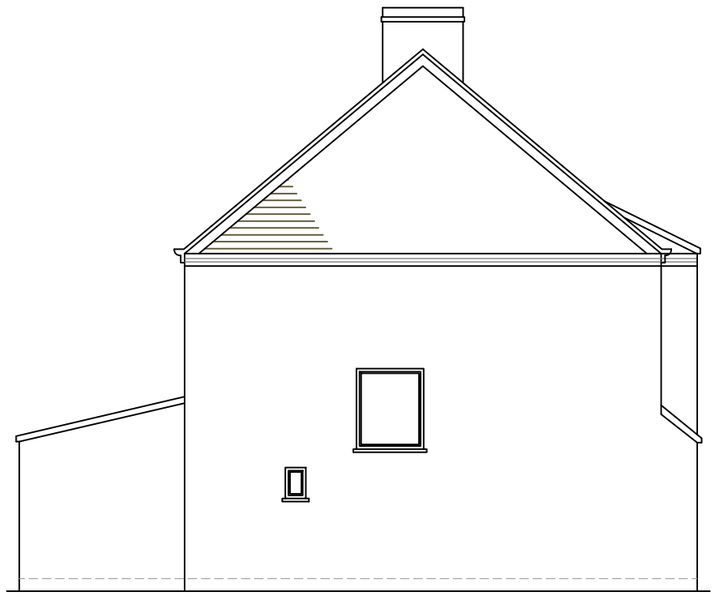

EXISTING ELEVATION (EAST) SIDE A
SCALE 1:100

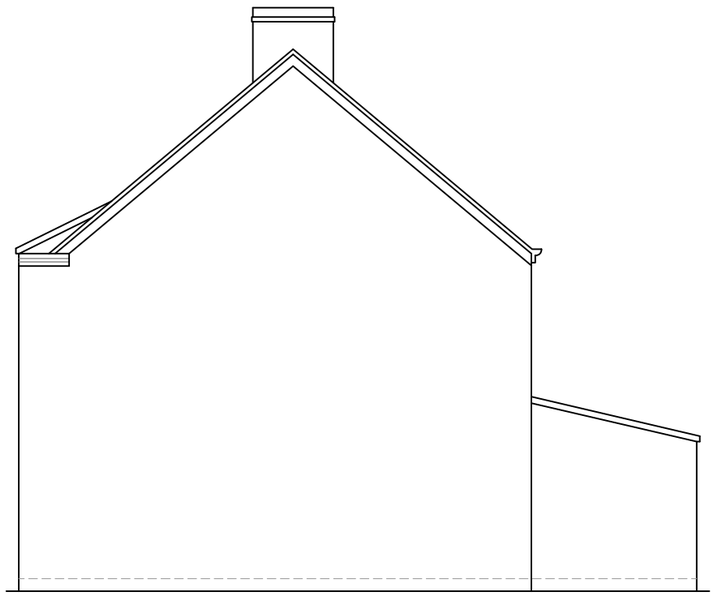

EXISTING ELEVATION (WEST) SIDE B
SCALE 1:100



FastPlans
6 Winsham Grove,
London, SW11 6ND

www.FastPlansUK.co.uk

Project:
Loft Conversion

Address:
35 FRANKLIN ROAD
BN43 6YE

Scale:	Dwg. no:
1:100 @ A3	A05 REV-1
Drawn by:	Date Drawn:
O.B.S	25-JUNE-2019

For Drawings Tel: 020 3542 1777
E-mail: plans@FastPlansUK.co.uk