A3

DO NOT SCALE FROM THIS DRAWING
ALL DIMENSIONS TO BE CHECKED ON SITE

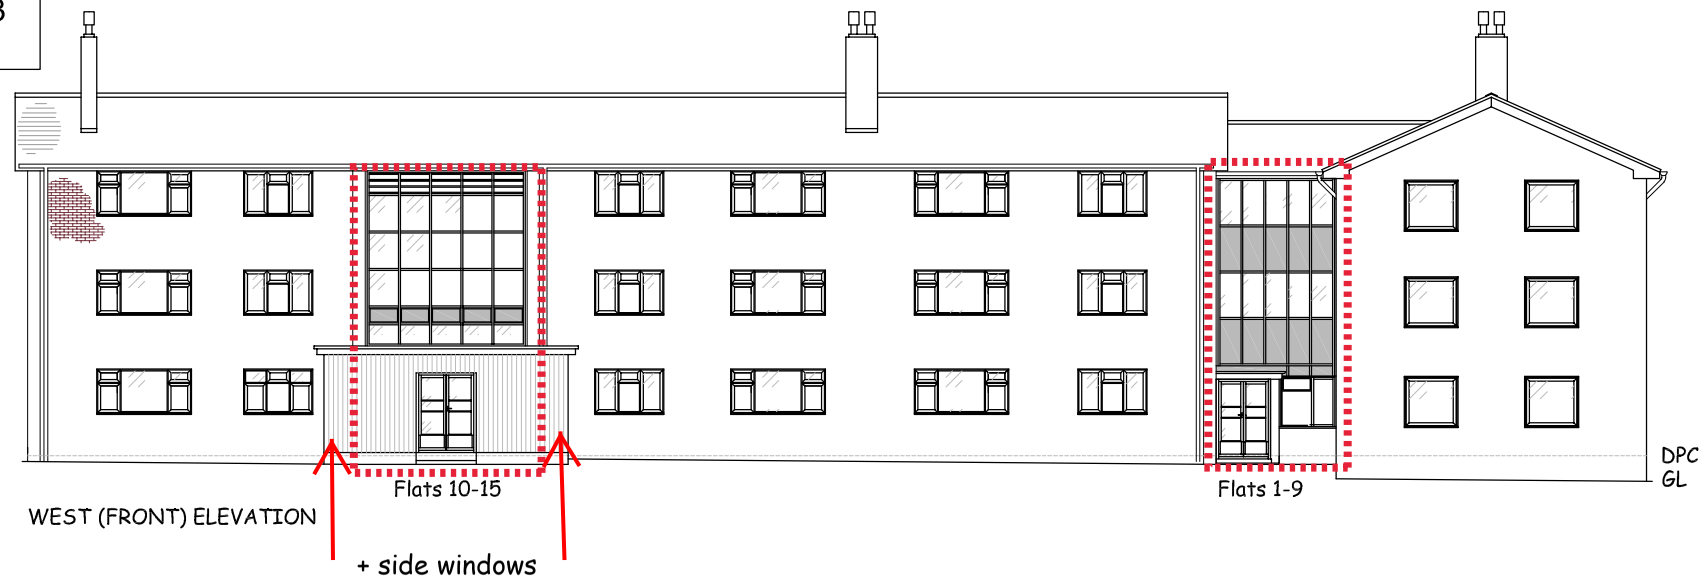

WEST (FRONT) ELEVATION



EAST (FRONT) ELEVATION

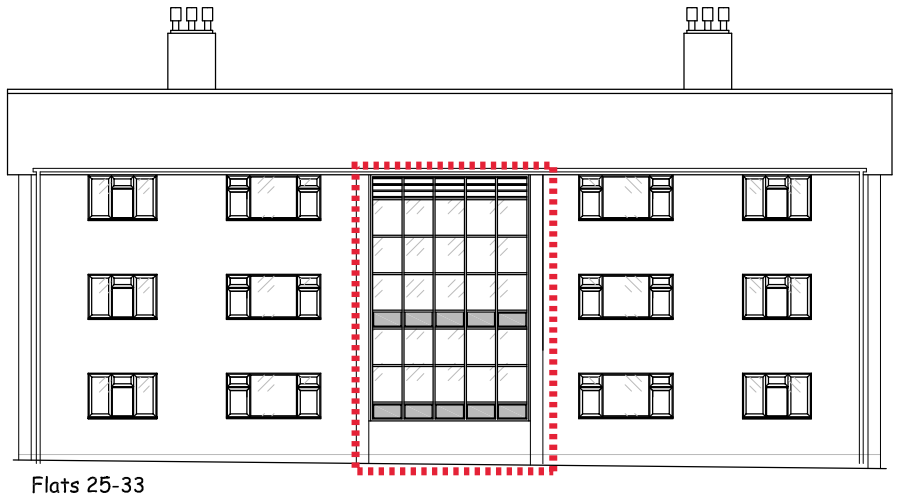

Flats 25-33
WEST (SIDE) ELEVATION

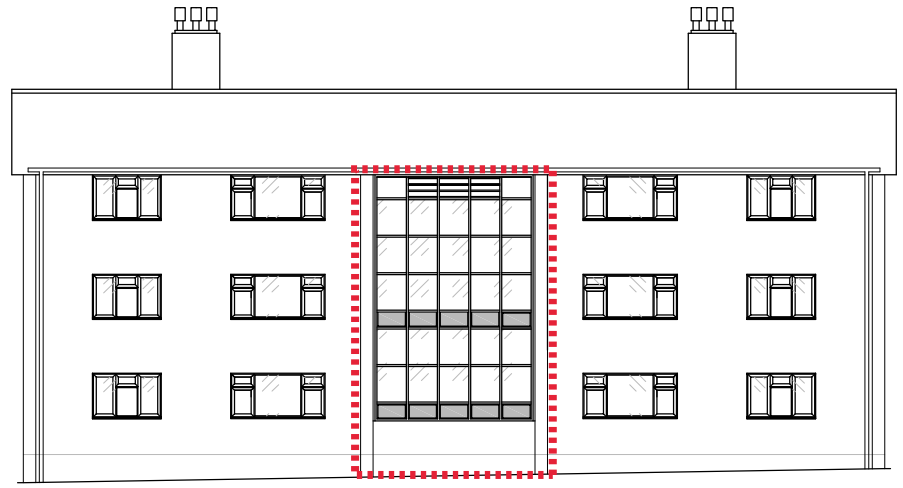

Flats 40-48
EAST (SIDE) ELEVATION

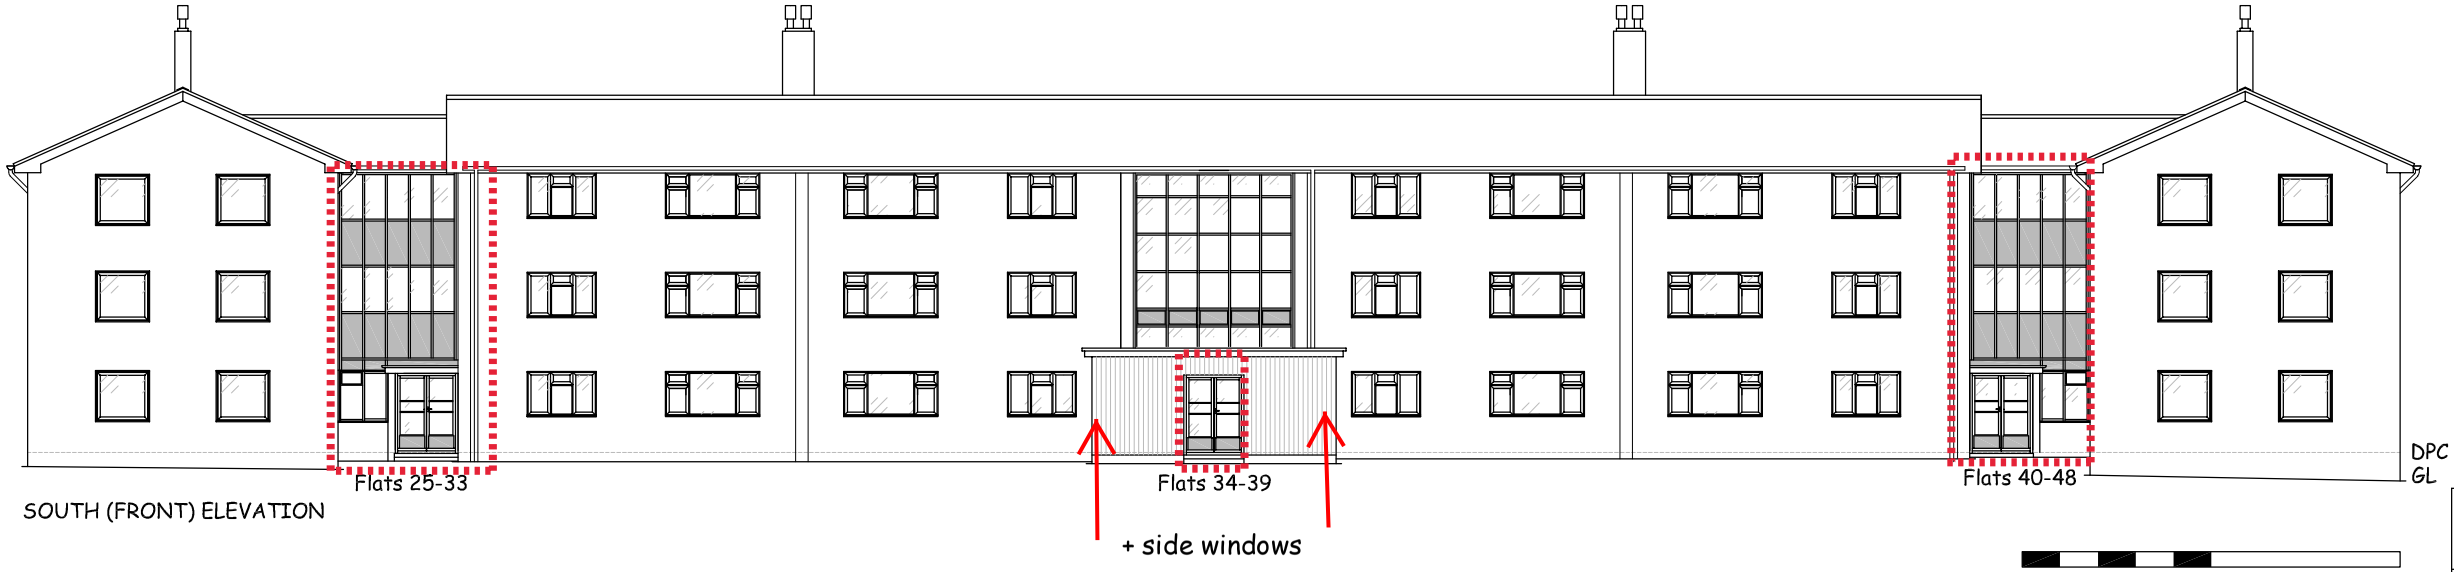

SOUTH (FRONT) ELEVATION

0 10m

Meadway Court
Kingston Lane, Southwick

Existing Front Elevations, Blocks 1-9 to 40-48

Overill Associates Ltd
Chartered Building Surveyors
RICS
5 The Drive
Hove
BN3 3JE
Tel : 01273 716896
Fax : 01273 731267

Scale	1:200 @ A3	Drg No.	Revision
Date:	May 2021	2	
Drawn	JNC		