

Existing Rear Elevation

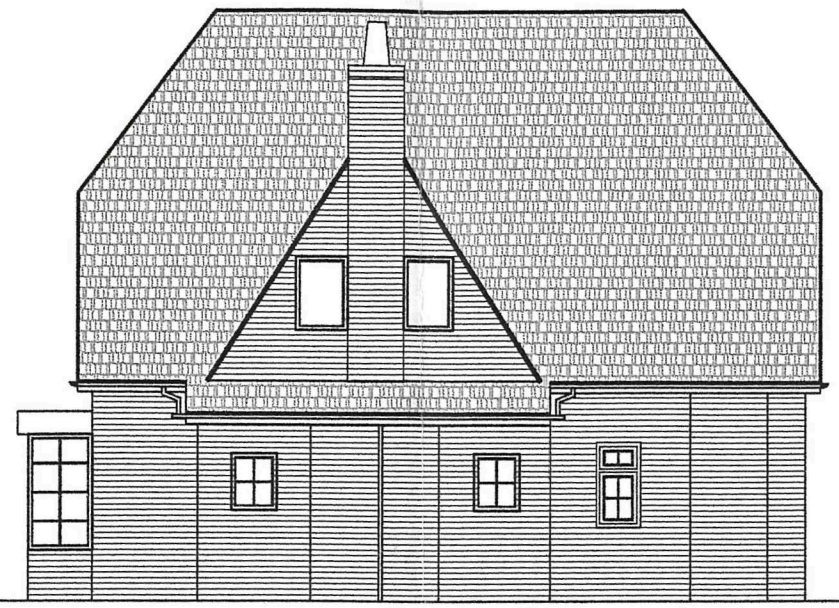

Existing Side Elevation



Existing Side Elevation

Scale: 1:100

0 10

BOROUGH OF WORTHING
DEPOSITED 17.5.10
TP. REF. No.
WB/ 10 / 0423/CLP

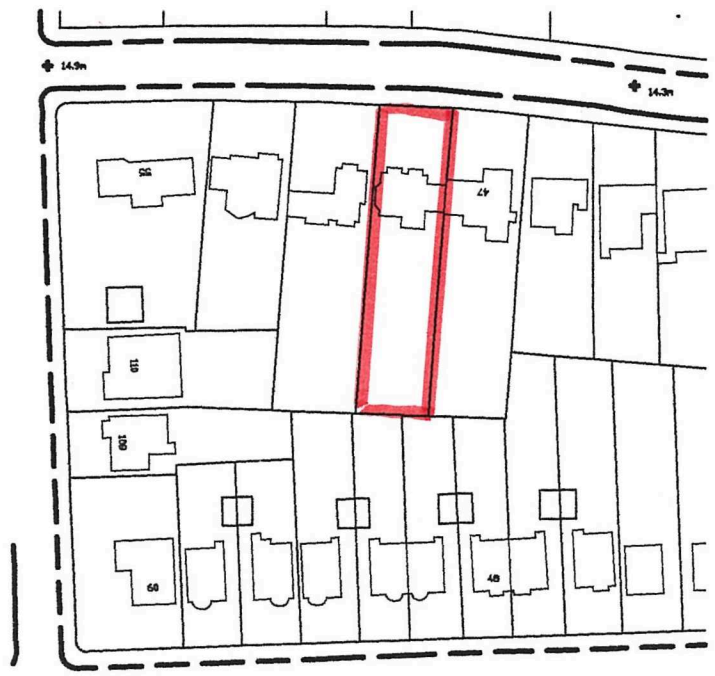

LOCATION PLAN 1:1250

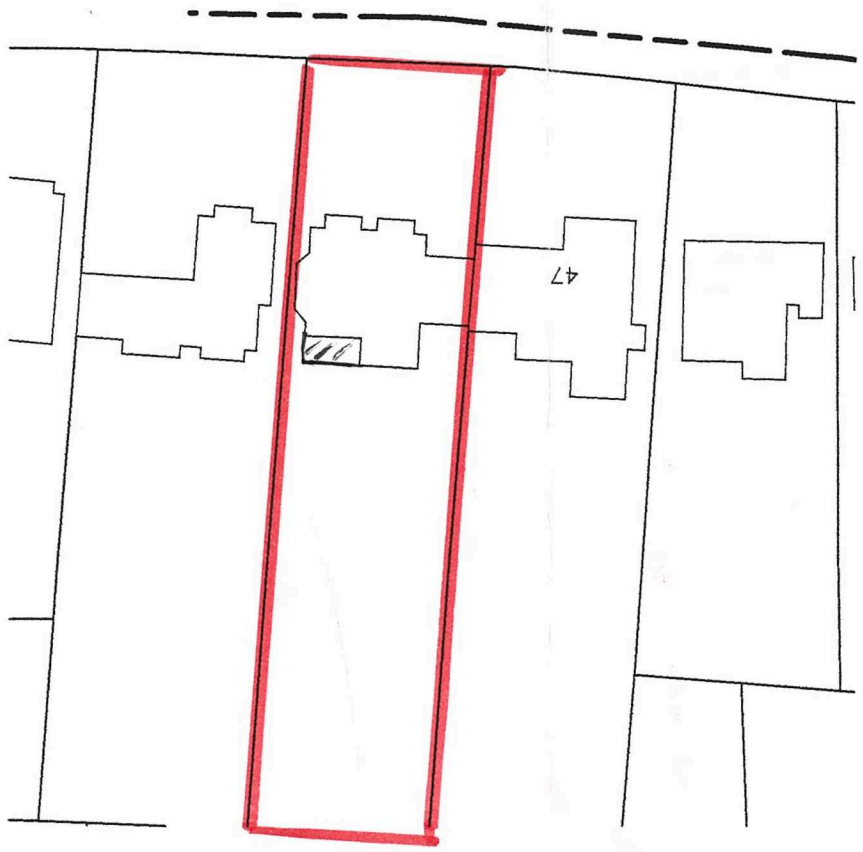

BLOCK PLAN 1:500

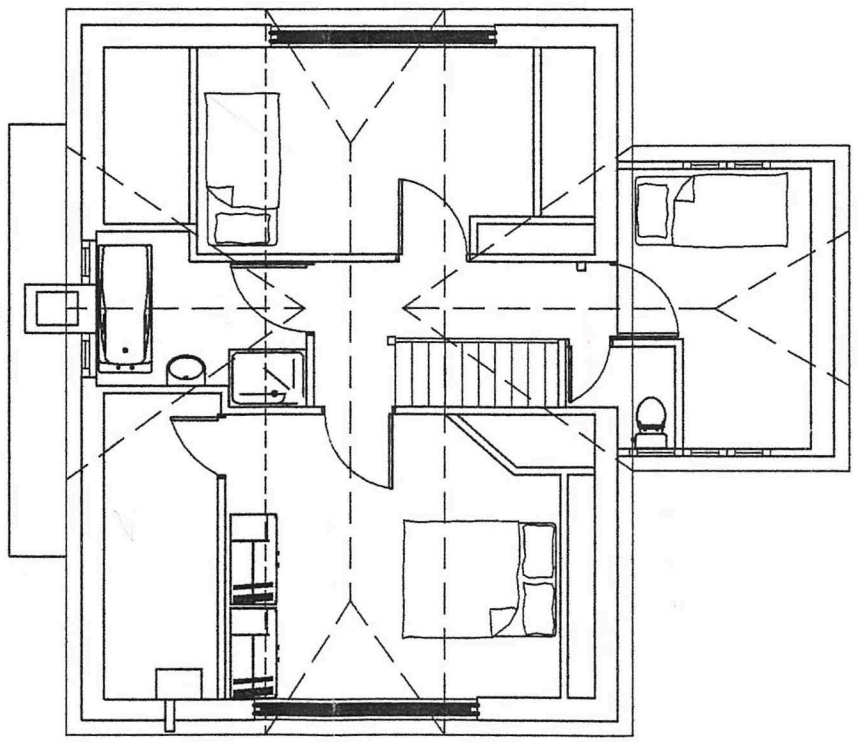

EXISTING PLAN 1:100

Scale: ~~1:1250~~ 1:500

0 10 20 30 40 50m

revision	details	date
A	.....	.....

Contractor is responsable for checking all levels and dimensions before carrying out work. These drawings and designs and the copyright thereof are the property of Shear design Architectural Designers and must not be used retained or copied without the written permission. ©Copyright

SHEAR DESIGN
ARCHITECTURAL DESIGNER
2 Saffron Close
Shoreham by Sea
West Sussex. BN43 6JF
Phone 07881 656512
e-mail darrylshear@hotmail.com

project
Mr. & Mrs Bennett
49 Poulter Lane
Worthing
West Sussex
BN41 7ST

north

Proposed
loft Extension
drawing title

date 07.04.10
scale 1:100
drawn DLS
checked
sheet 2 of 4

project number 10/110
drawing number SK1
revision