T.P. OFFICE COPY
REVISED PLAN



Proposed Rear Elevation

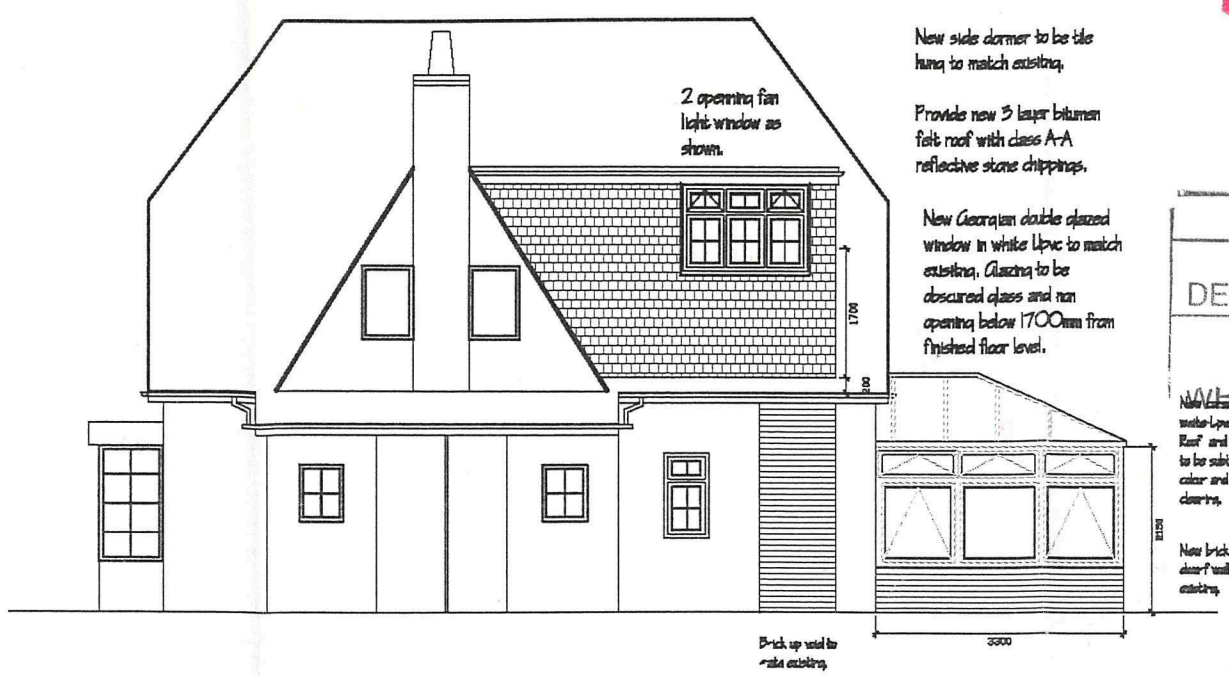

Proposed Side Elevation



Proposed Side Elevation

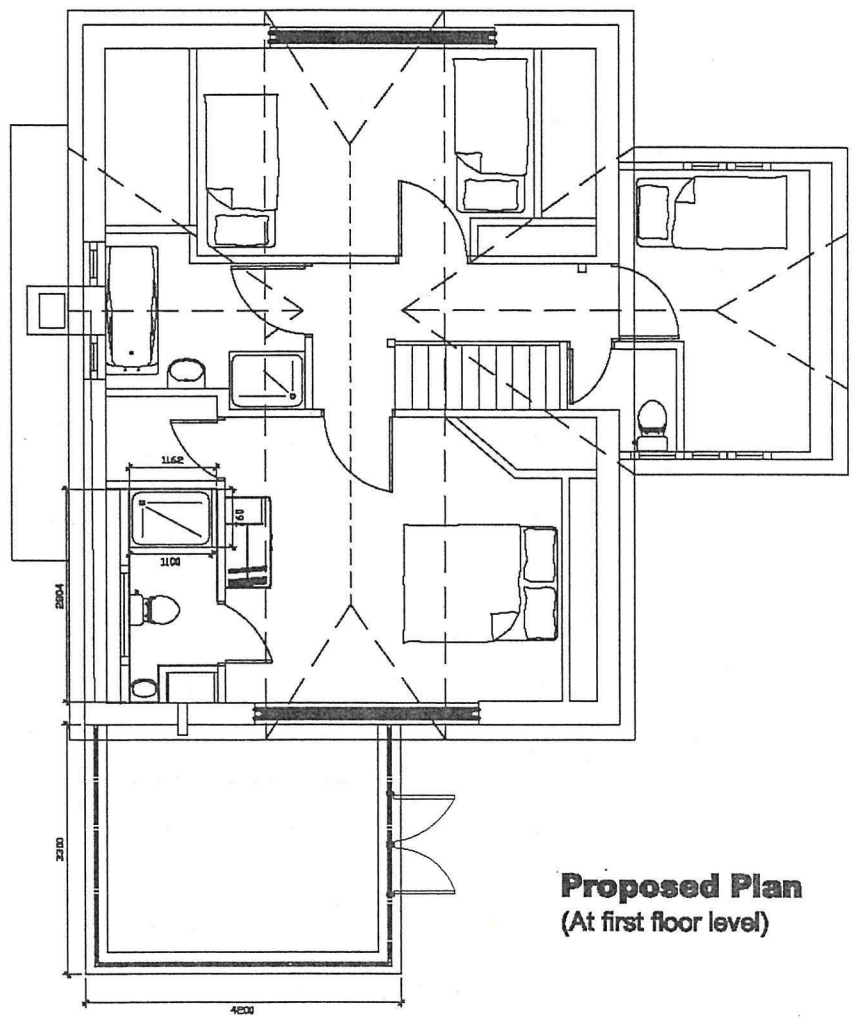

Proposed Plan
(At first floor level)

Scale: 1:100

0 10

BOROUGH OF WORTHING
DEPOSITED 12.7.10
TP. REF. No.
WB/ 10/0423/CLP

Worthing Borough Council
14 JUL 2010
Certificate of Lawfulness Issued

revision	details	date
A	Dormer position corrected	10.07.10

Contractor is responsible for checking all levels and dimensions before carrying out work. These drawings and designs and the copyright thereof are the property of Shear design Architectural Designers and must not be used retained or copied without the written permission. ©Copyright

SHEAR DESIGN
ARCHITECTURAL DESIGNER

2 saffron Close
Shoreham by Sea
West Sussex. BN43 6JF

Phone 07861 658512
e-mail darryishear@hotmail.com

project

Mr. & Mrs Bennett
49 Poulter Lane
Worthing
West Sussex
BN41 7ST

Proposed loft Extension

drawing title

date 07.04.10
scale 1:100 1:100
drawn DLS
checked
north
sheet 3 of 4

project number 10/110 drawing number 8932 revision A