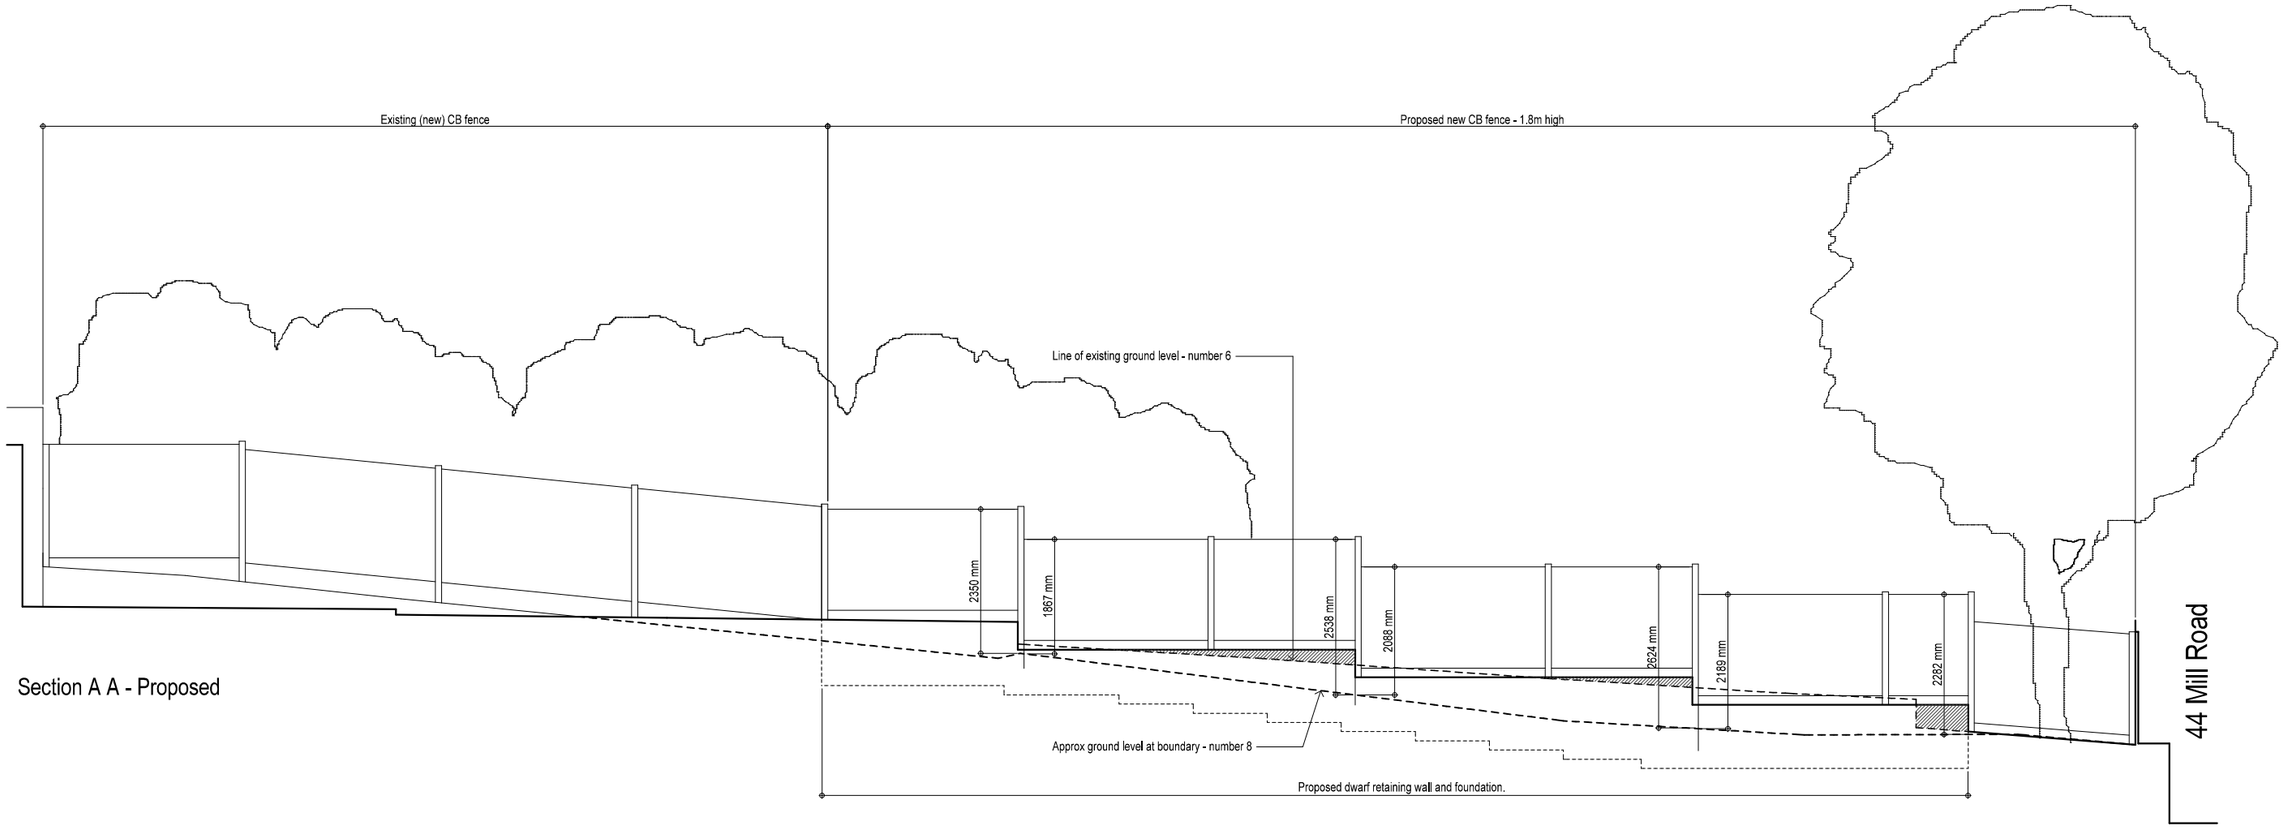


Section A A - Proposed

Datum: 6.00

1 0 1 2 3 4 5

Metres

Revisions

PROJECT

Proposed Rear Garden Re-grading
at
6 Ring Road
Lancing

DRAWING

Site Section A A
Proposed

SCALE	DATE	DRG No
1:100@A3	Feb 2021	2014/C02

Glenn Curran MCIAT
ARCHITECTURAL DESIGN + TECHNOLOGY
THE STUDIO 19 UPPER WEST DRIVE FEERING WEST SUSSEX EN12 5RG
T 01903 248787 M 07905 306875 E INFO@GLENNCURRAN.CO.UK

© Copyright