





Bike store rear of No 13

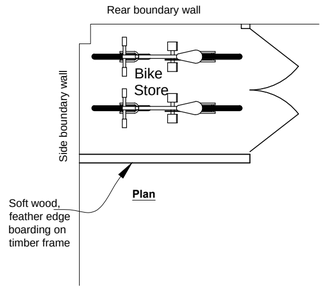

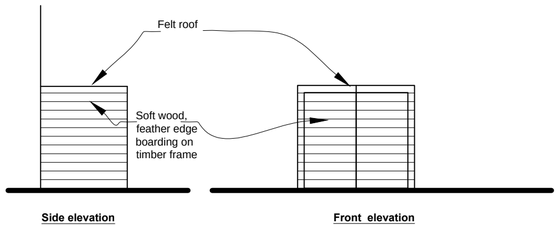


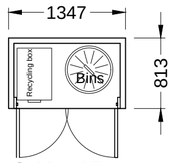


Bin store rear of No 13 & No 15

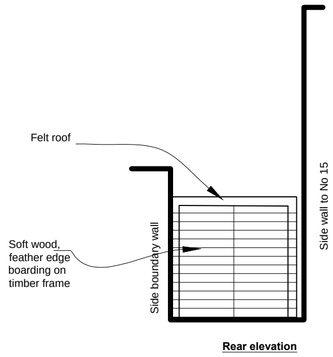


Bike store side of No 15

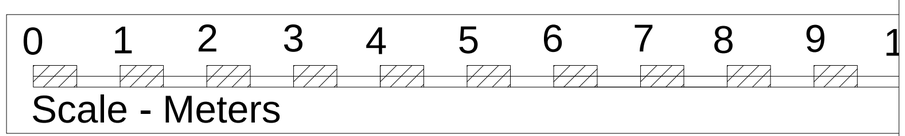


Bin & Bike store @1.50

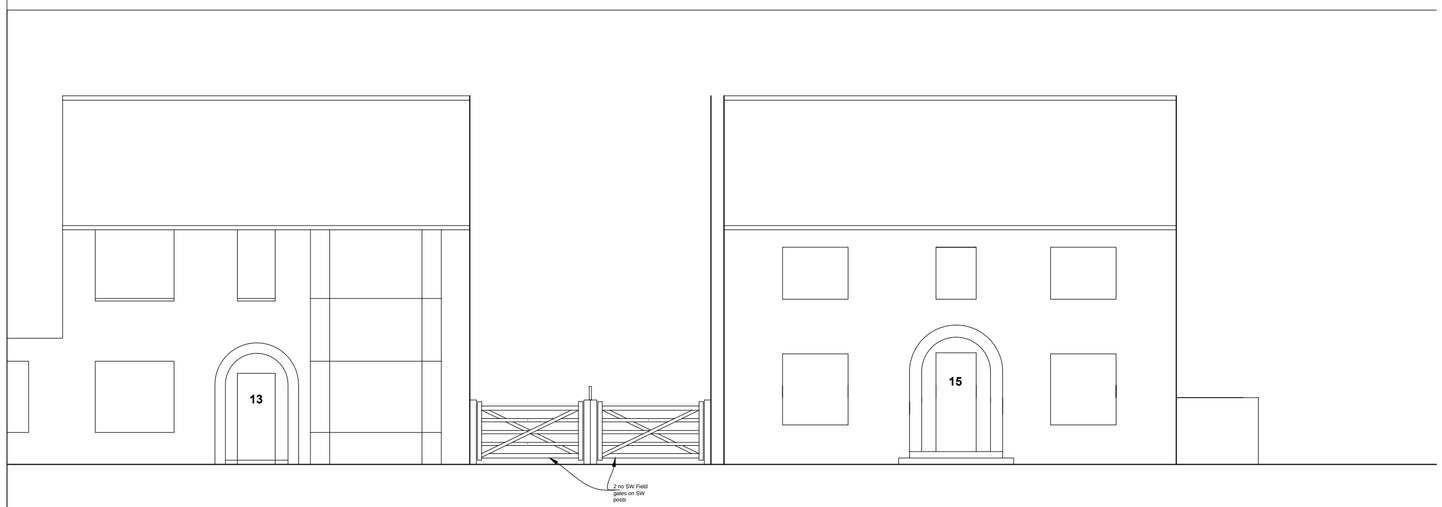


Proposed

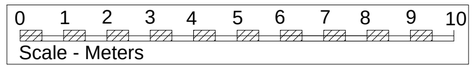

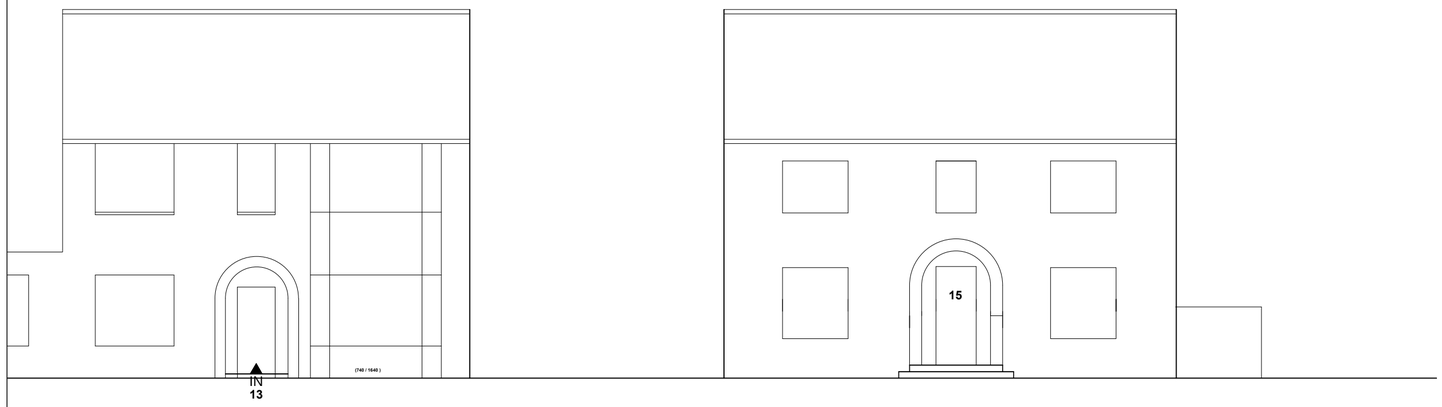

Existing

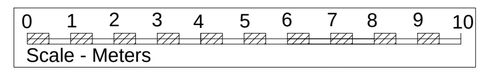

Front (West) Elevation @1.100

Revision	Date	By	Rev. No.
Bike front No 15 changed	03.03.21		c
Hard ld scaping colour added	26.02.21		b
Railings removed	11.01.21		a

Client

Project: 13 - 15 South Street, Lancing

Title: Elevations

IMPORTANT NOTES :

1. GENERAL

(i) The design is to scale shown, work to figured dimensions and relative position, confirm to designer.

(ii) This drawing is to be read in conjunction with all relevant drawings, detailed specifications where applicable and all associated drawings in this series. (if any)

(iii) Any discrepancy on this drawing is to be reported immediately to the partnership for clarification.

(iv) The contractor is responsible for all temporary works and for the stability of the works in progress.

CLIVE HAWKINS
ARCHITECTS LTD
DESIGN@CLIVEHAWKINSONLINE.COM Tel: 01273 245249

Date	Scales	Project No.	Dwg. No.	Rev. Date.	Rev. No.
Dec 20	1:50 &100 @ A2	833	03		c

8332100303appli condi to lnds