

1 ELEVATION FACING SOUTH

1 : 100

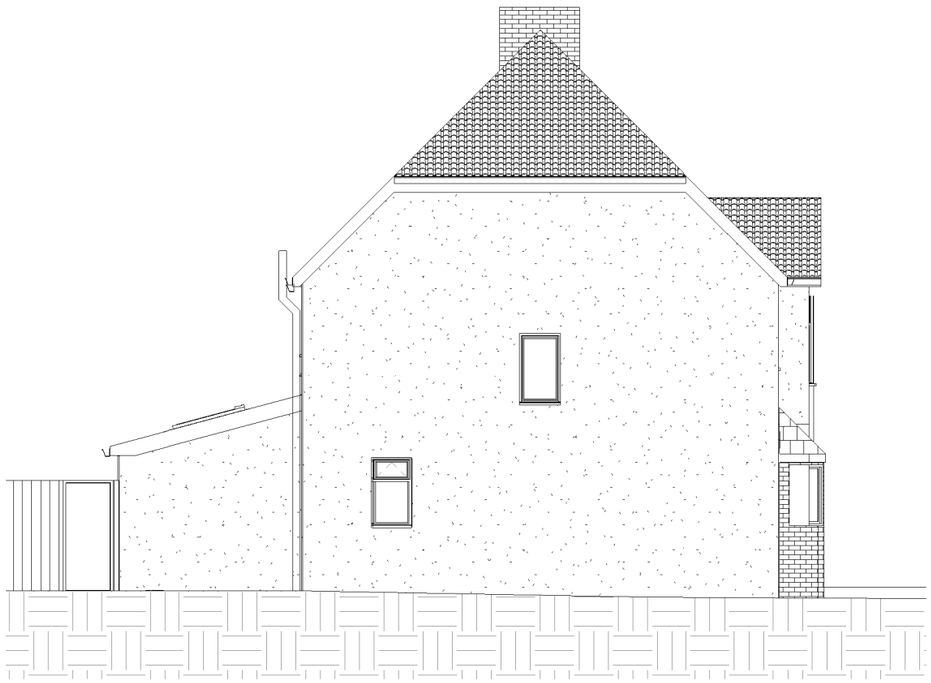

2 ELEVATION FACING WEST

1 : 100

0m 2m 4m 6m 8m 10m

VISUAL SCALE 1:100 @ A3



3 ELEVATION FACING NORTH

1 : 100

KRONA DESIGN

ARCHITECTURAL DESIGN & DRAFTING

4 Union Place | Worthing | BN11 1LG

info@kronadesign.co.uk | kronadesign.co.uk

Tel: 01903 256150 Mob: 07827 994111

PROJECT

Loft Conversion

ADDRESS

17 Eastbrook Way
Portslade
West Sussex

TITLE

Existing Elevations

CLIENT

Magda Benigier-Alam

DRAWN	STATUS	DATE
JLB	Design	12/01/24

SCALE (@ A3)	PROJECT NUMBER
1 : 100	KD.1536

DRAWING NUMBER	REV
A.200	

© KRONA DESIGN