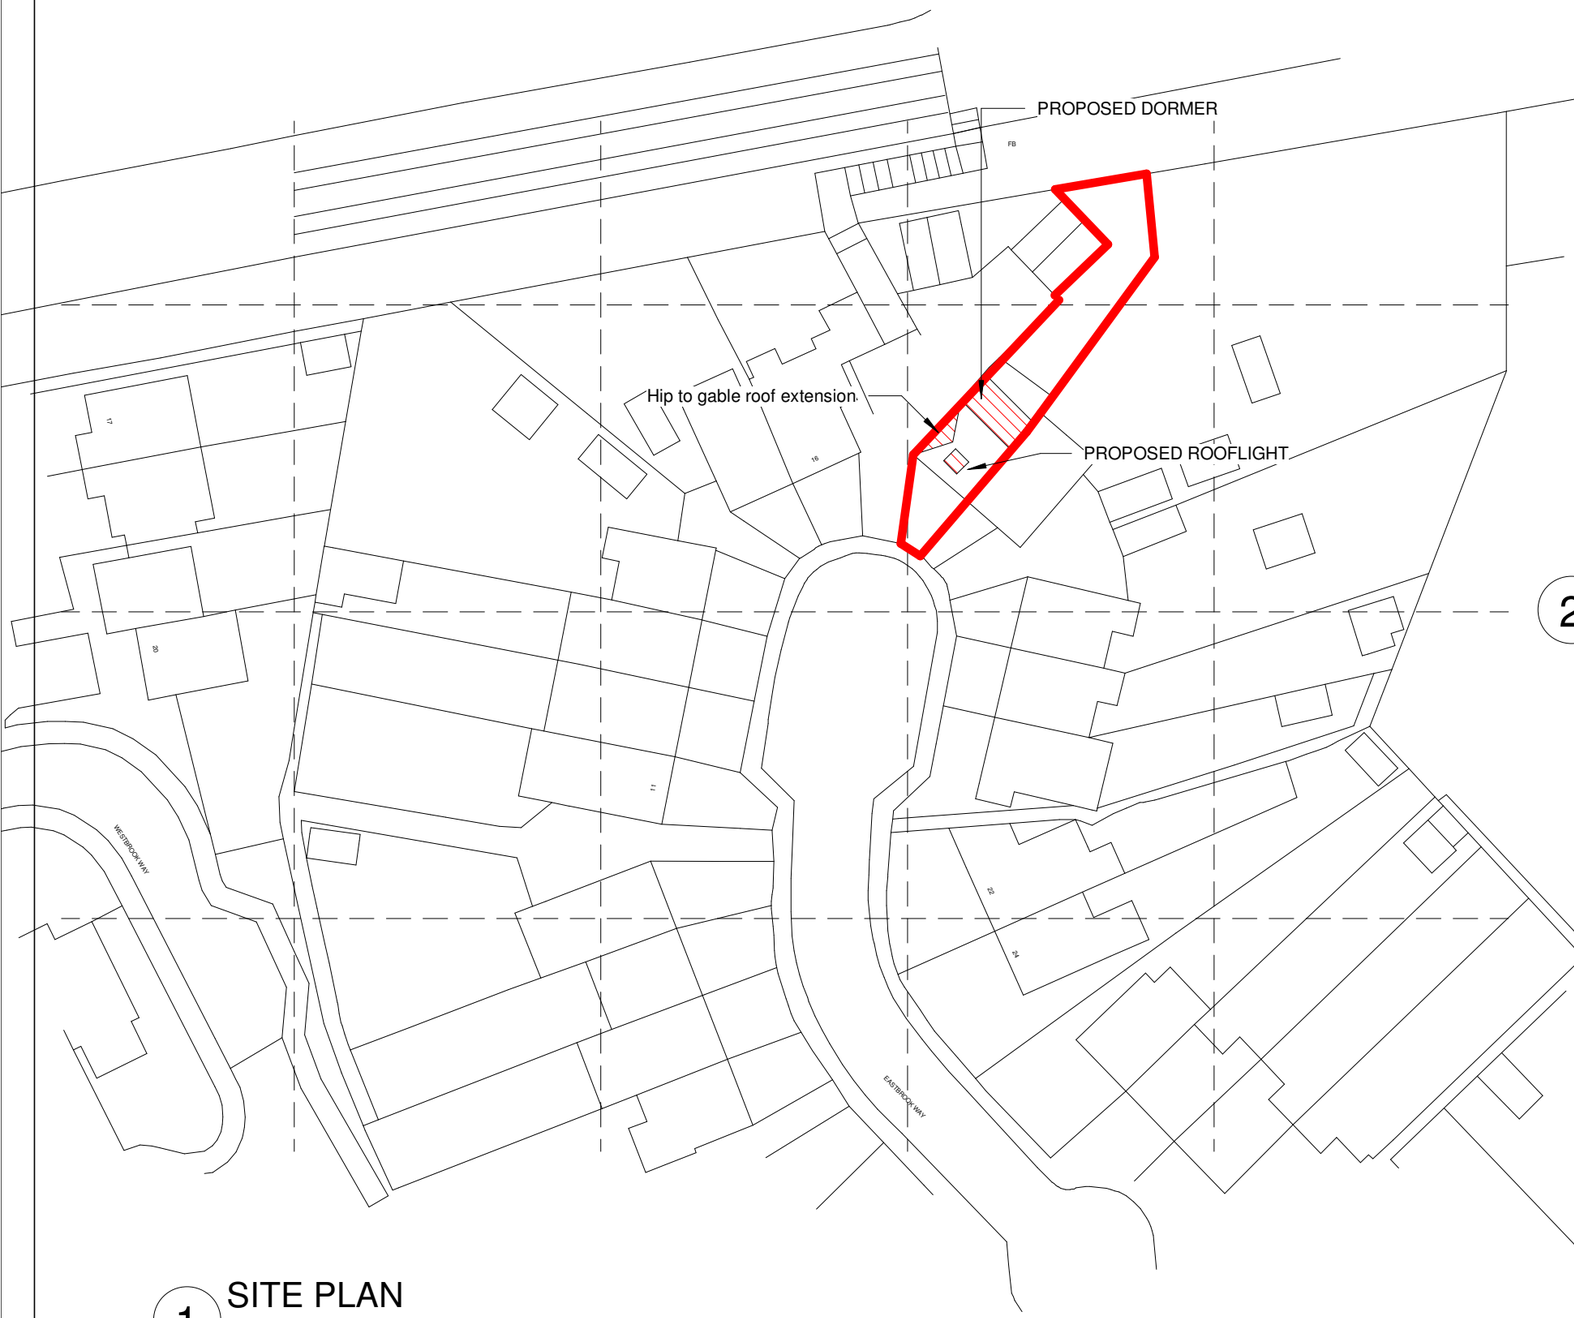

1 SITE PLAN
1 : 500

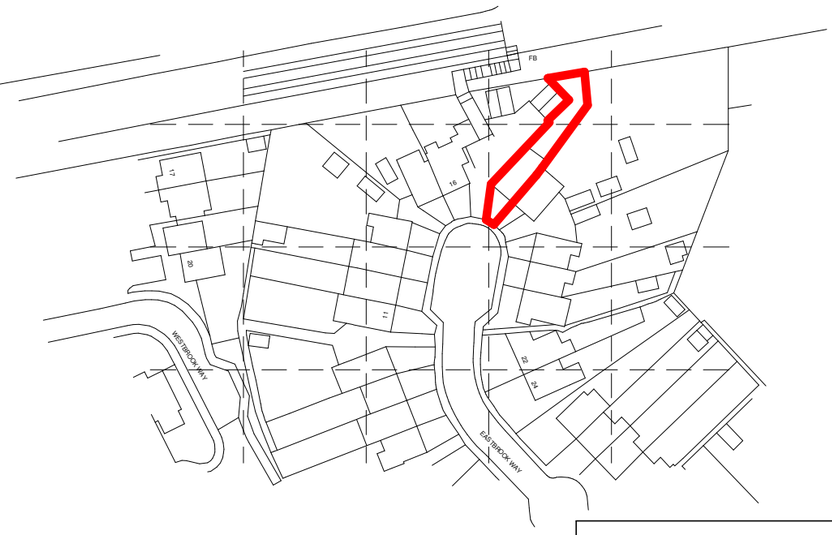

2 LOCATION PLAN
1 : 1250

North

0m 10m 20m 30m 40m 50m

VISUAL SCALE 1:500 @ A3

0m 25m 50m 75m 100m 125m

VISUAL SCALE 1:1250 @ A3

KRONA DESIGN
ARCHITECTURAL DESIGN & DRAFTING
50 Grand Parade | Brighton | BN2 9QA
info@kronadesign.co.uk | kronadesign.co.uk
Tel: 01273 900209 Mob: 07827 994111

PROJECT
Loft Conversion

ADDRESS
17 Eastbrook Way
Portslade
West Sussex

TITLE
Site & Location Plan

CLIENT
Magda Benigier-Alam

DRAWN	STATUS	DATE
JLB	Design	12/01/24

SCALE (@ A3)	PROJECT NUMBER
As indicated	KD.1544

DRAWING NUMBER	REV
A.001	A

© KRONA DESIGN