0m 2m 4m 6m 8m 10m

VISUAL SCALE 1:100 @ A3

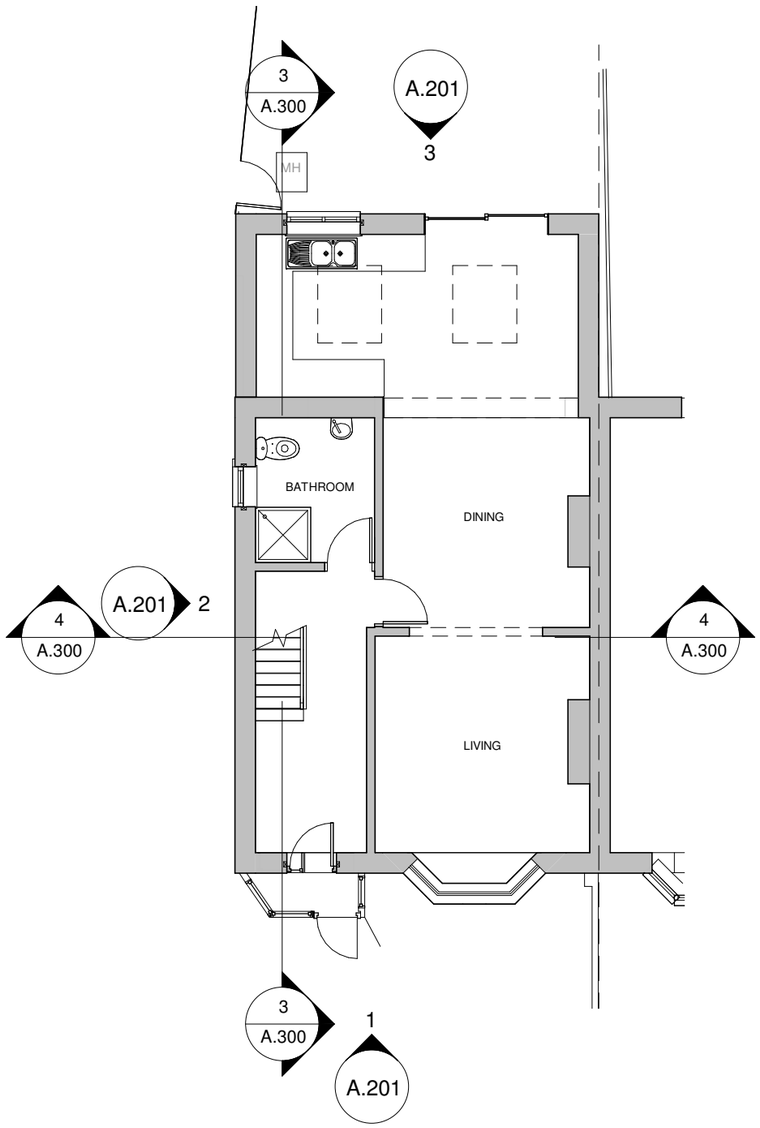

1 GROUND FLOOR

1 : 100

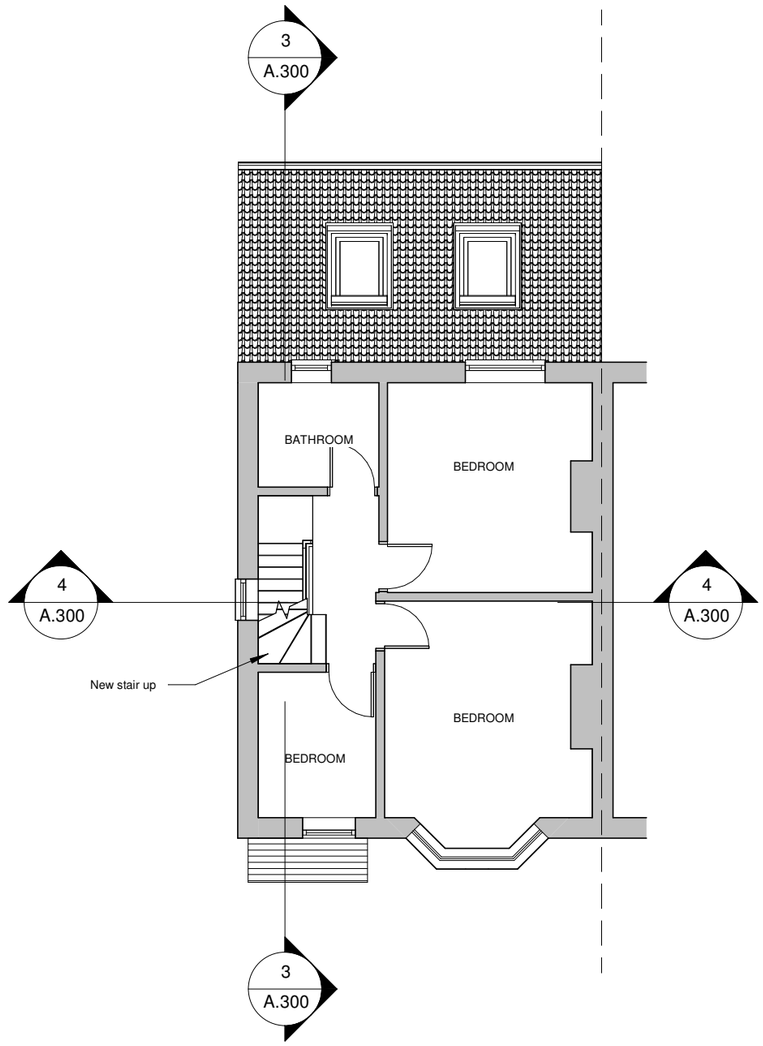

2 FIRST FLOOR

1 : 100

KRONA DESIGN
ARCHITECTURAL DESIGN & DRAFTING
50 Grand Parade | Brighton | BN2 9QA
info@kronadesign.co.uk | kronadesign.co.uk
Tel: 01273 900209 Mob: 07827 994111

PROJECT

Loft Conversion

ADDRESS

17 Eastbrook Way
Portslade
West Sussex

TITLE

Proposed Plans

CLIENT

Magda Benigier-Alam

DRAWN	STATUS	DATE
JLB	Design	19/01/24

SCALE (@ A3)	PROJECT NUMBER
1 : 100	KD.1544

DRAWING NUMBER	REV
A.101	

© KRONA DESIGN