
Worthing BOROUGH COUNCIL

T.P. OFFICE COPY

BOROUGH OF WORTHING
DEPOSITED 2/4/08
TP. REF. NO.
WB/ 08/0349/FULL

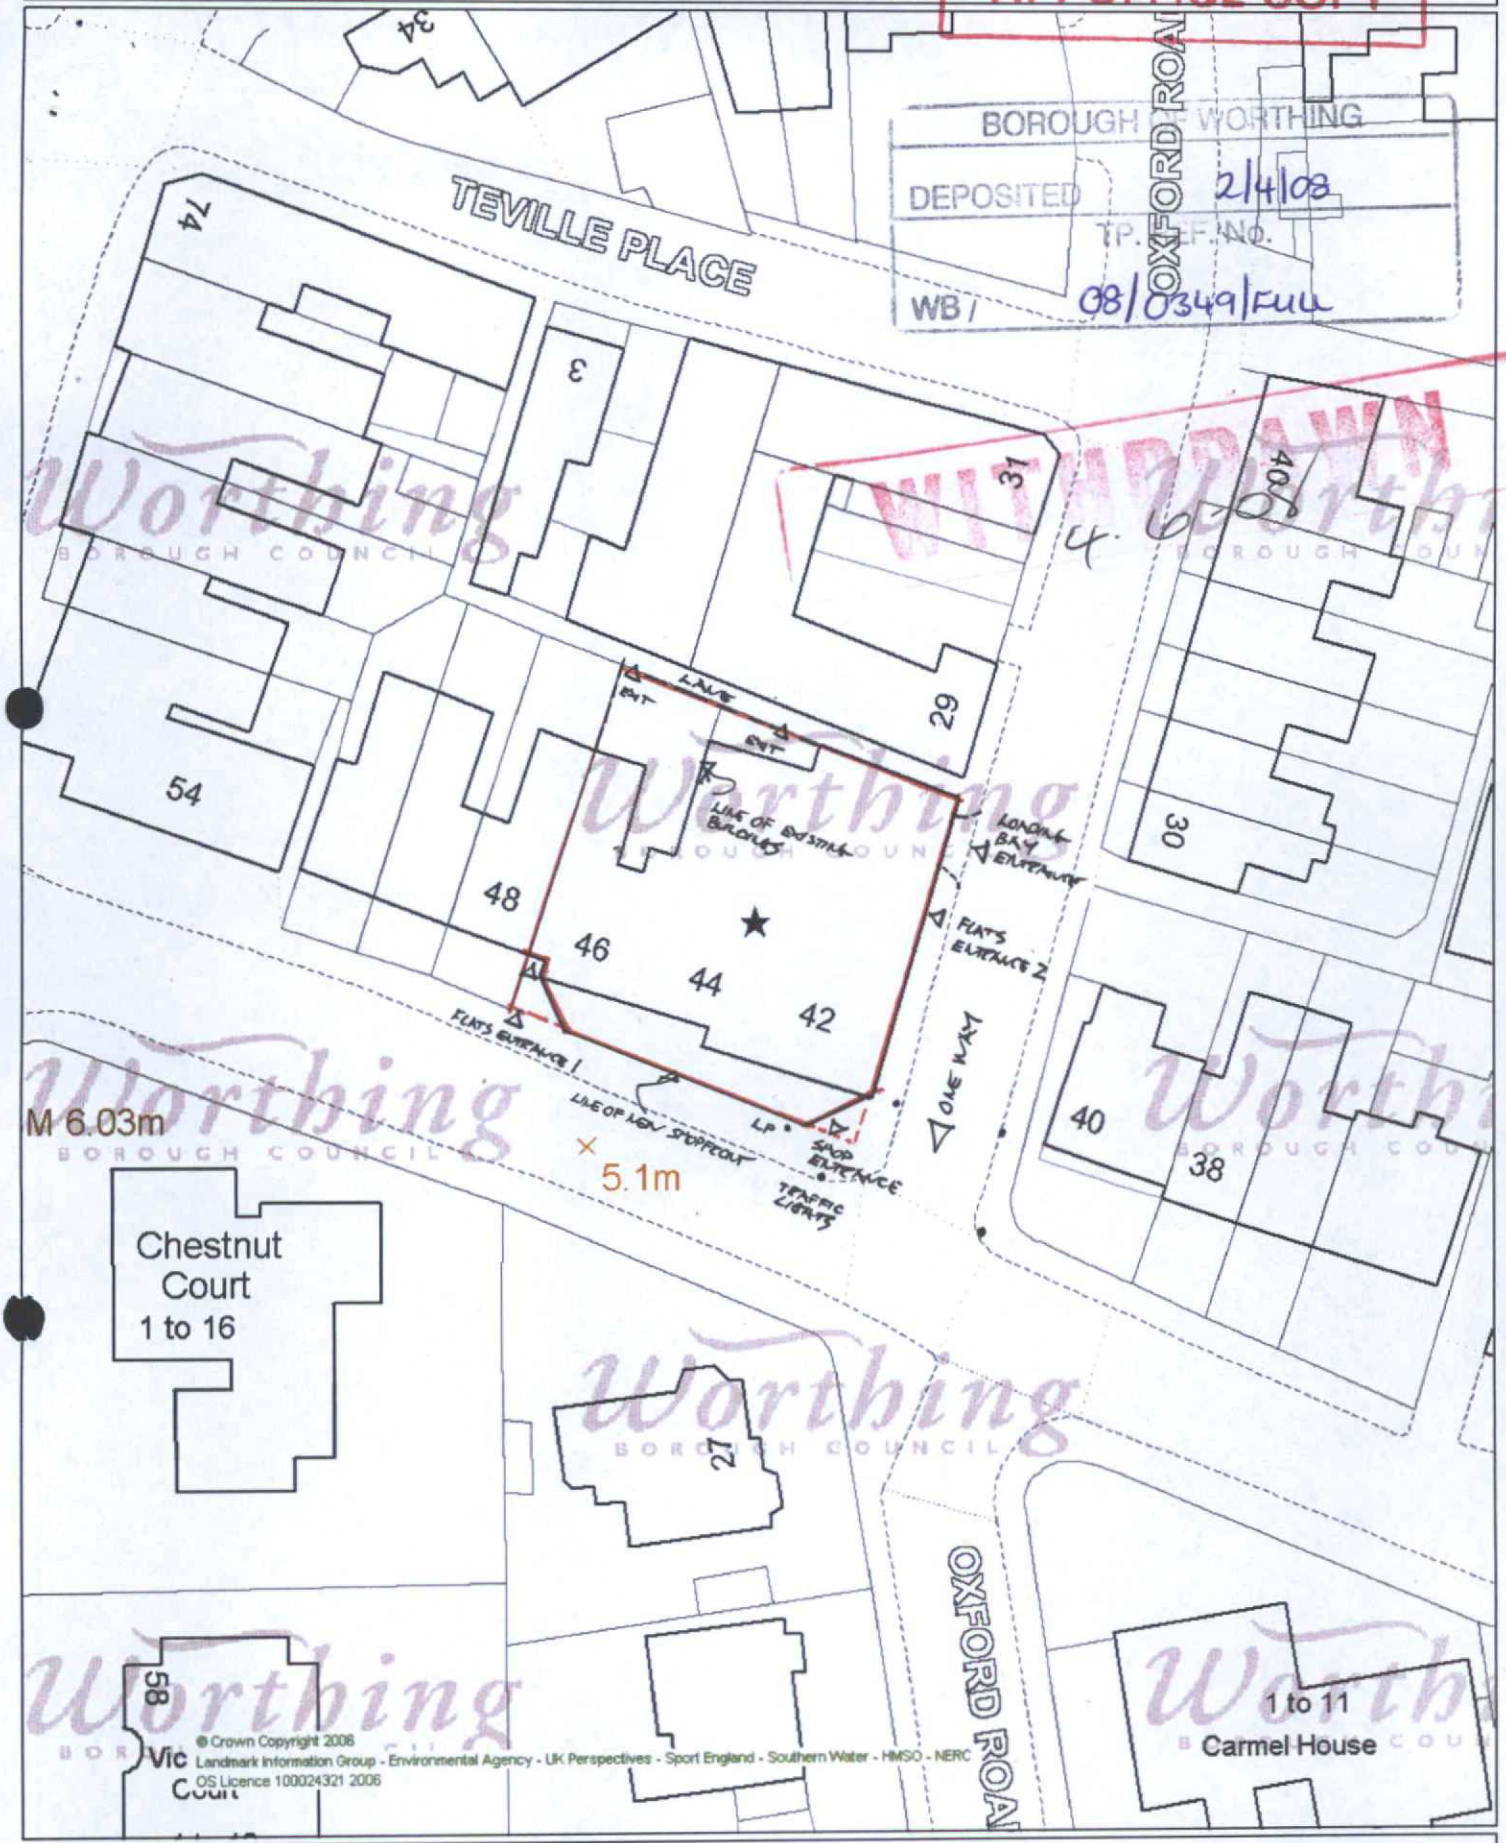

© Crown Copyright 2006
Landmark Information Group - Environmental Agency - UK Perspectives - Sport England - Southern Water - HMSO - NERC
OS Licence 100024321 2006

42-46 Teville Road — PROPOSALS FOR REDEVELOPMENT — SITE PLAN — DRNG 0159-02

Scale 1/500
Date 16/7/2007

Produced using... Where in Worthing

Details: Centre = 514476 E 103260 N
User
Contact

N W E S

Copyright: This map is reproduced from Ordnance Survey material with the permission of Ordnance Survey on behalf of the Controller of Her Majesty's Stationery Office © Crown copyright. Unauthorised reproduction infringes Crown copyright and may lead to prosecutionor civil proceedings. Licence Number: 100024321, 2006.