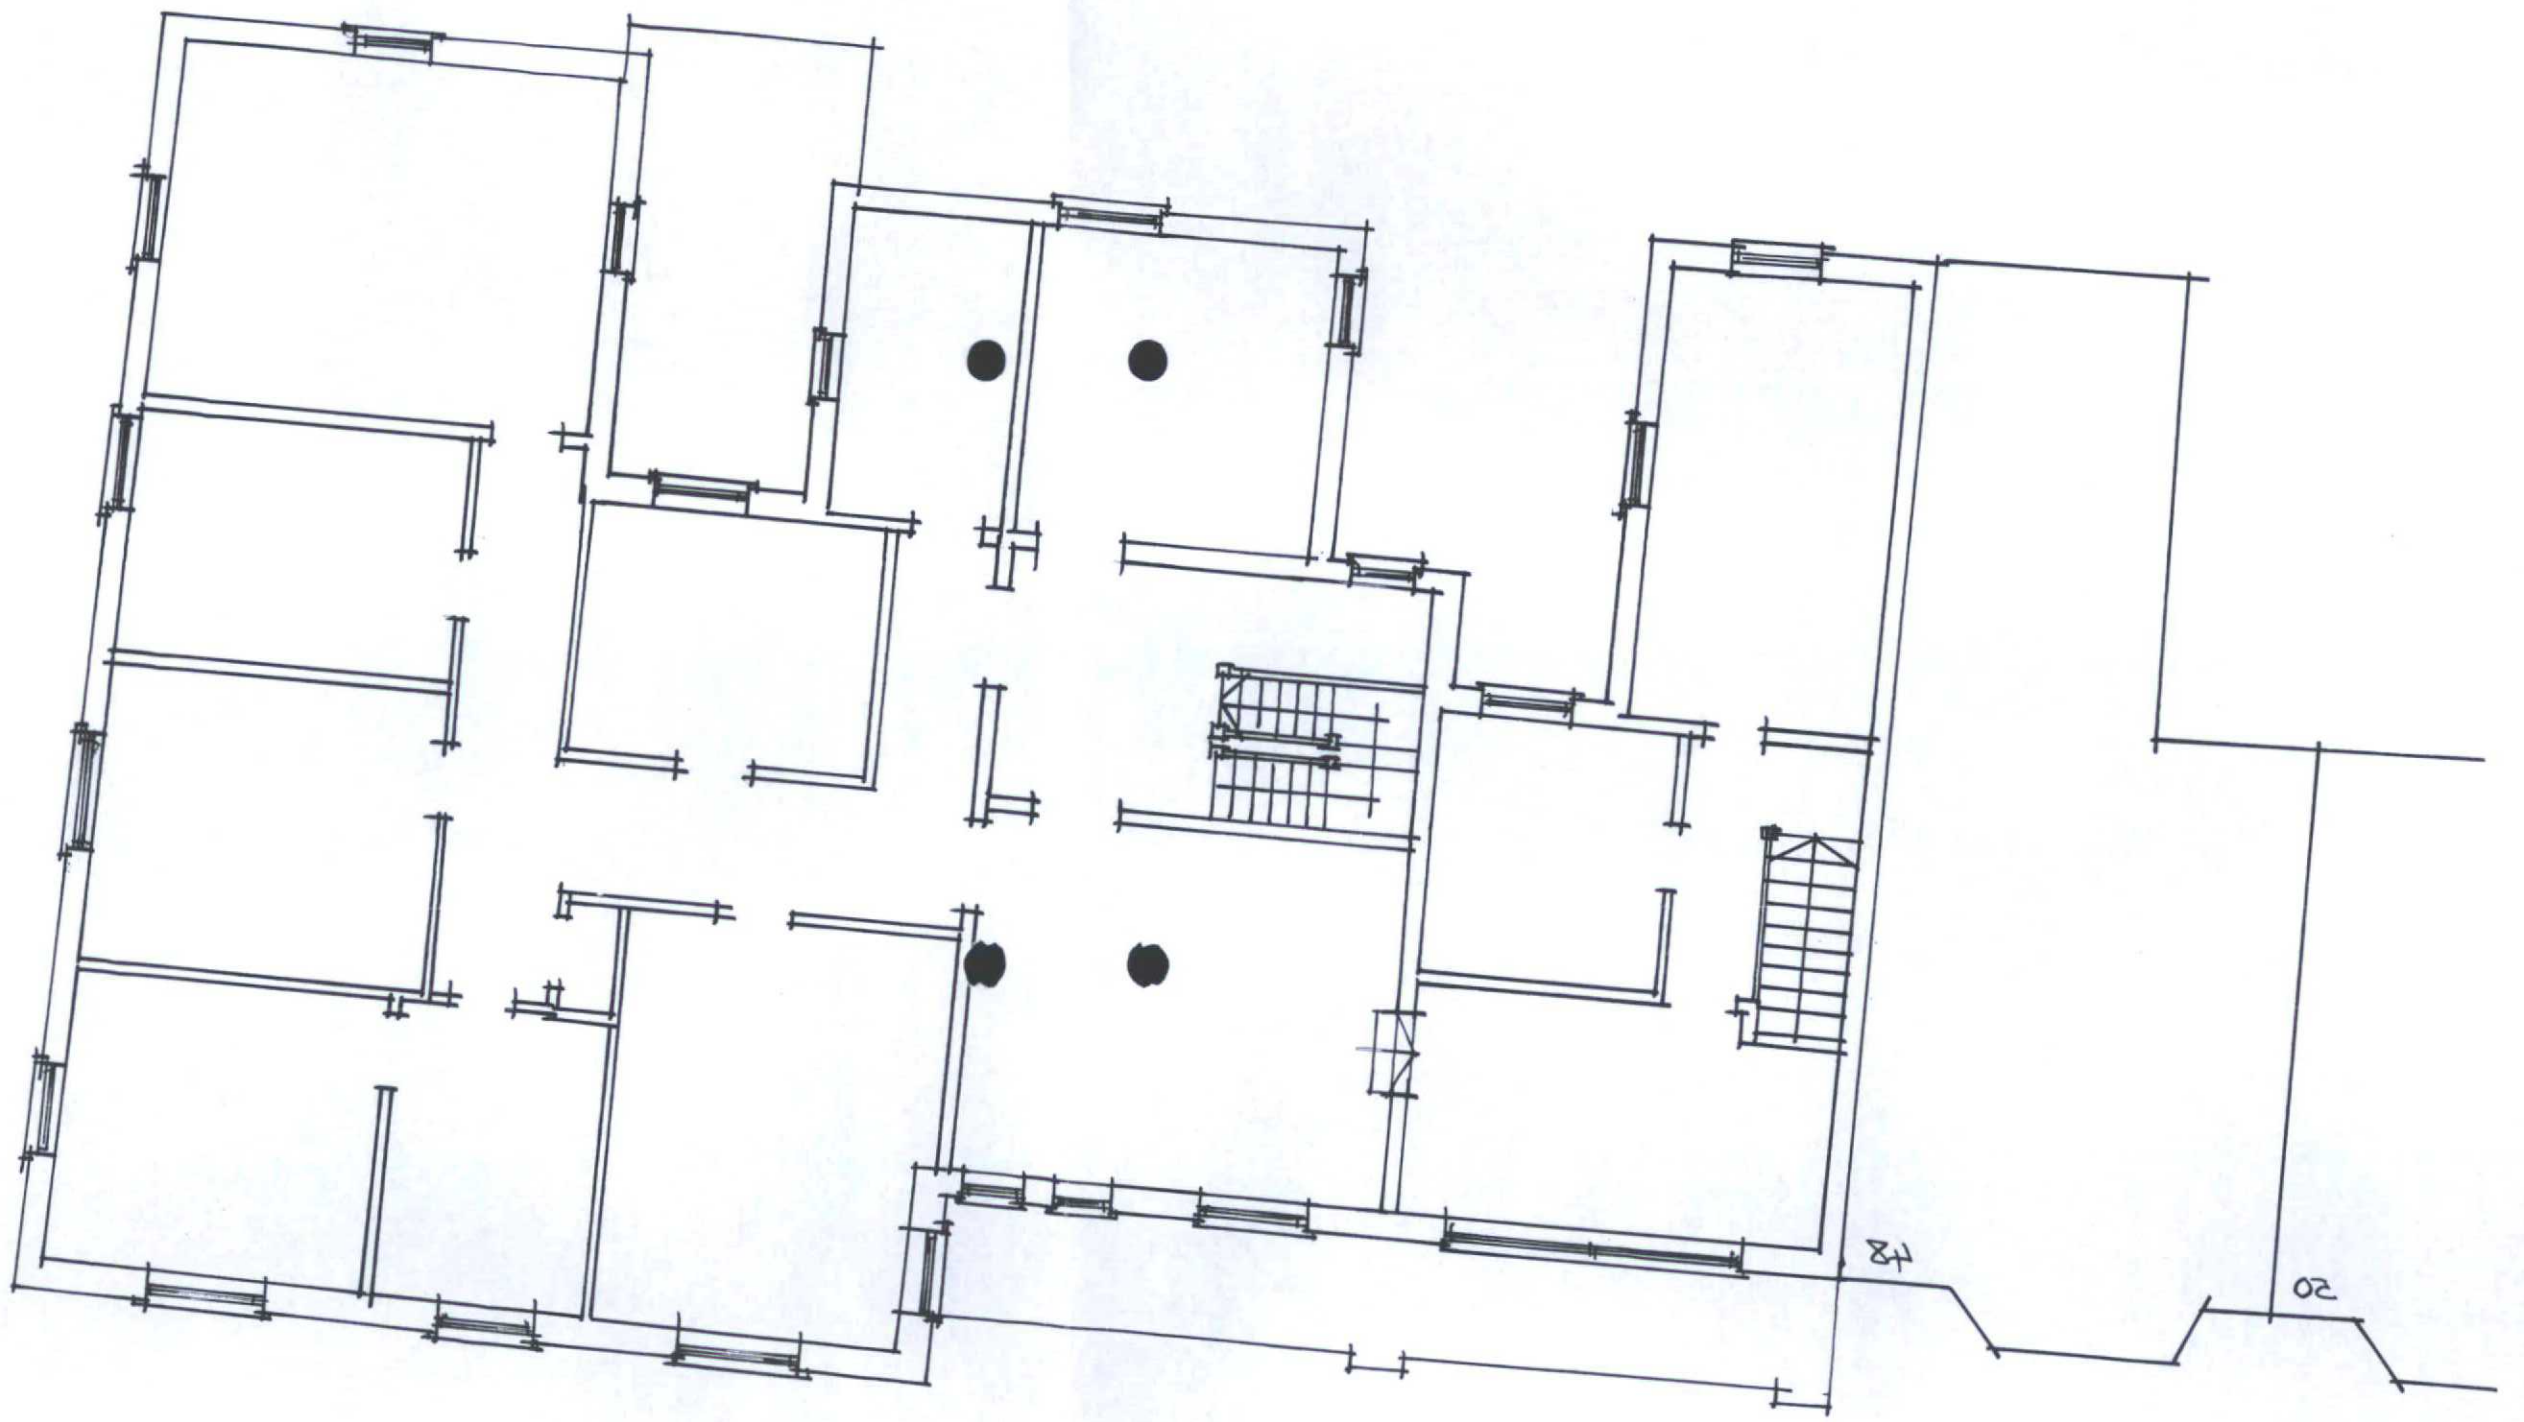


EXISTING FIRST FLOOR PLAN 1:100 @ A3 ASHLEY ARCHITECTS 0129/EX 02

42-44 TEVIOT ROAD NORTHIAM EAST SUSSEX TN31 6QA