1:100.0
Scale bar
1:50 0

10 m

10m

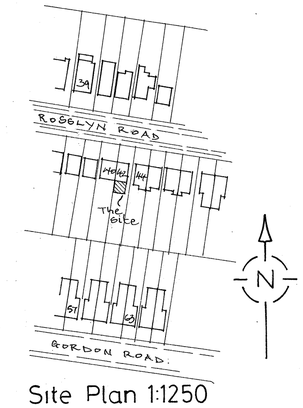

Site Plan 1:1250

0 10 20m

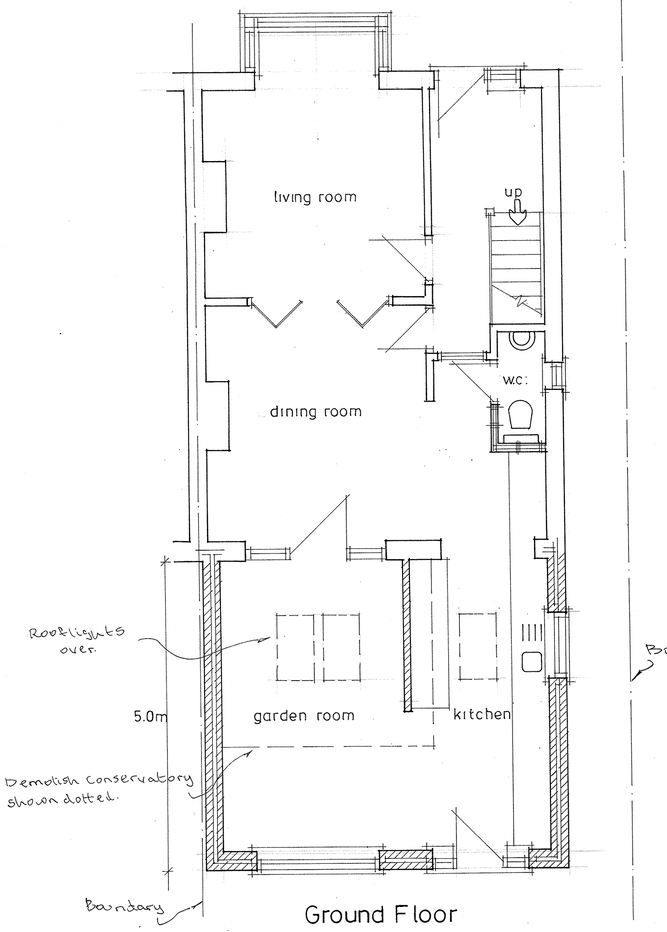

Ground Floor

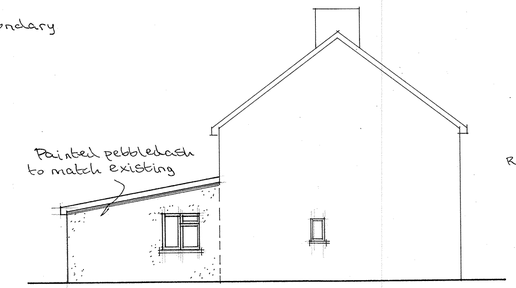

East Elevation

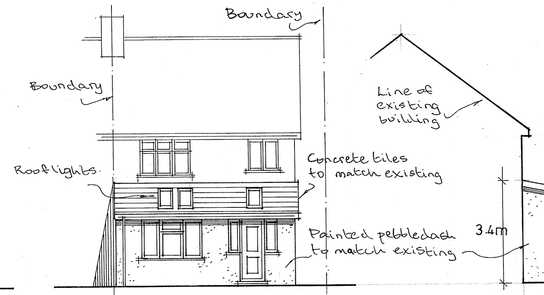

South Elevation

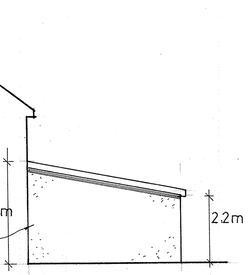

West Elevation

A		
	Date	Revisions

© copyright

Client
Mr & Mrs. B. Gill

Job Title
Proposed Extension

Drawing Title
42 Rosslyn Road
Shoreham

Scale 1:50 1:100

Date | Drawn by

Drg No. 612/01 | Rev.

841 x 594mm A1