AMENDED

ADUR & WORTHING
PLANNING SERVICES

PLAN	AWDM/ 0743/14
DATE VALID	- 9 JUL 2014

AMENDED

NORTH

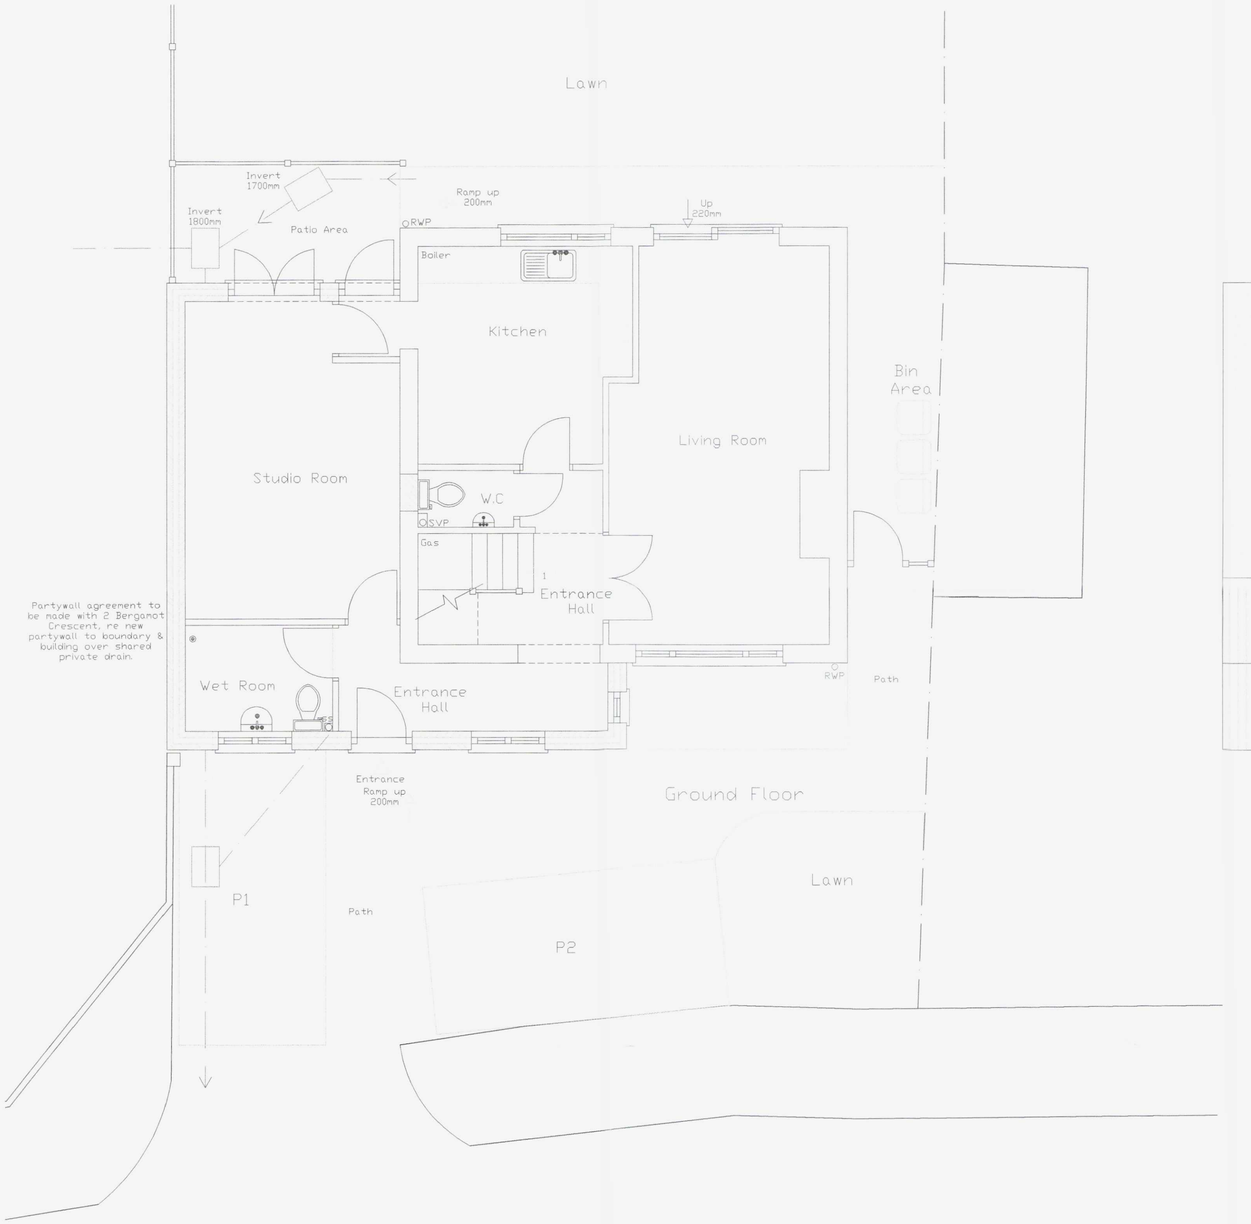

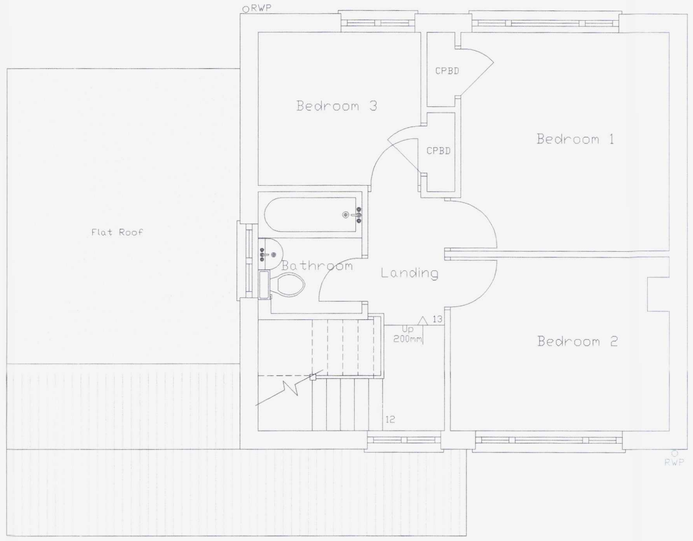

First Floor

NORTH



Block Plan 1:500

Scale 1:500 0 5m 10m 15m 20m 25m

Scale 1:50 / 1:100 0 1m 2m 3m 4m 5m / 2m 4m 6m 8m 10m

AWDM/0743/14
AMENDED
received 9/7/14

Copyright of drawings, Colin Jessey Associates.

COLIN JESSEY
47 Sullington Gardens, Findon Valley, Worthing, BN14 0HS Tel. 01903 877724 www.colinjessey.co.uk

Client	Ms Shilliam				Paper Size A1
Contract	Side Extension				
At	4 Tarragon Way, Shoreham, BN43 6JG				
Title	Proposed Ground, First Floor & Block Plans				
DWG. No.	324.14.03	Scale:	1:50 & 1:500	Date: 29.5.14	Drawn By: S.D
Rev.	A				
Details.	Planning				Date: 9.7.14
Details.					
Details.					