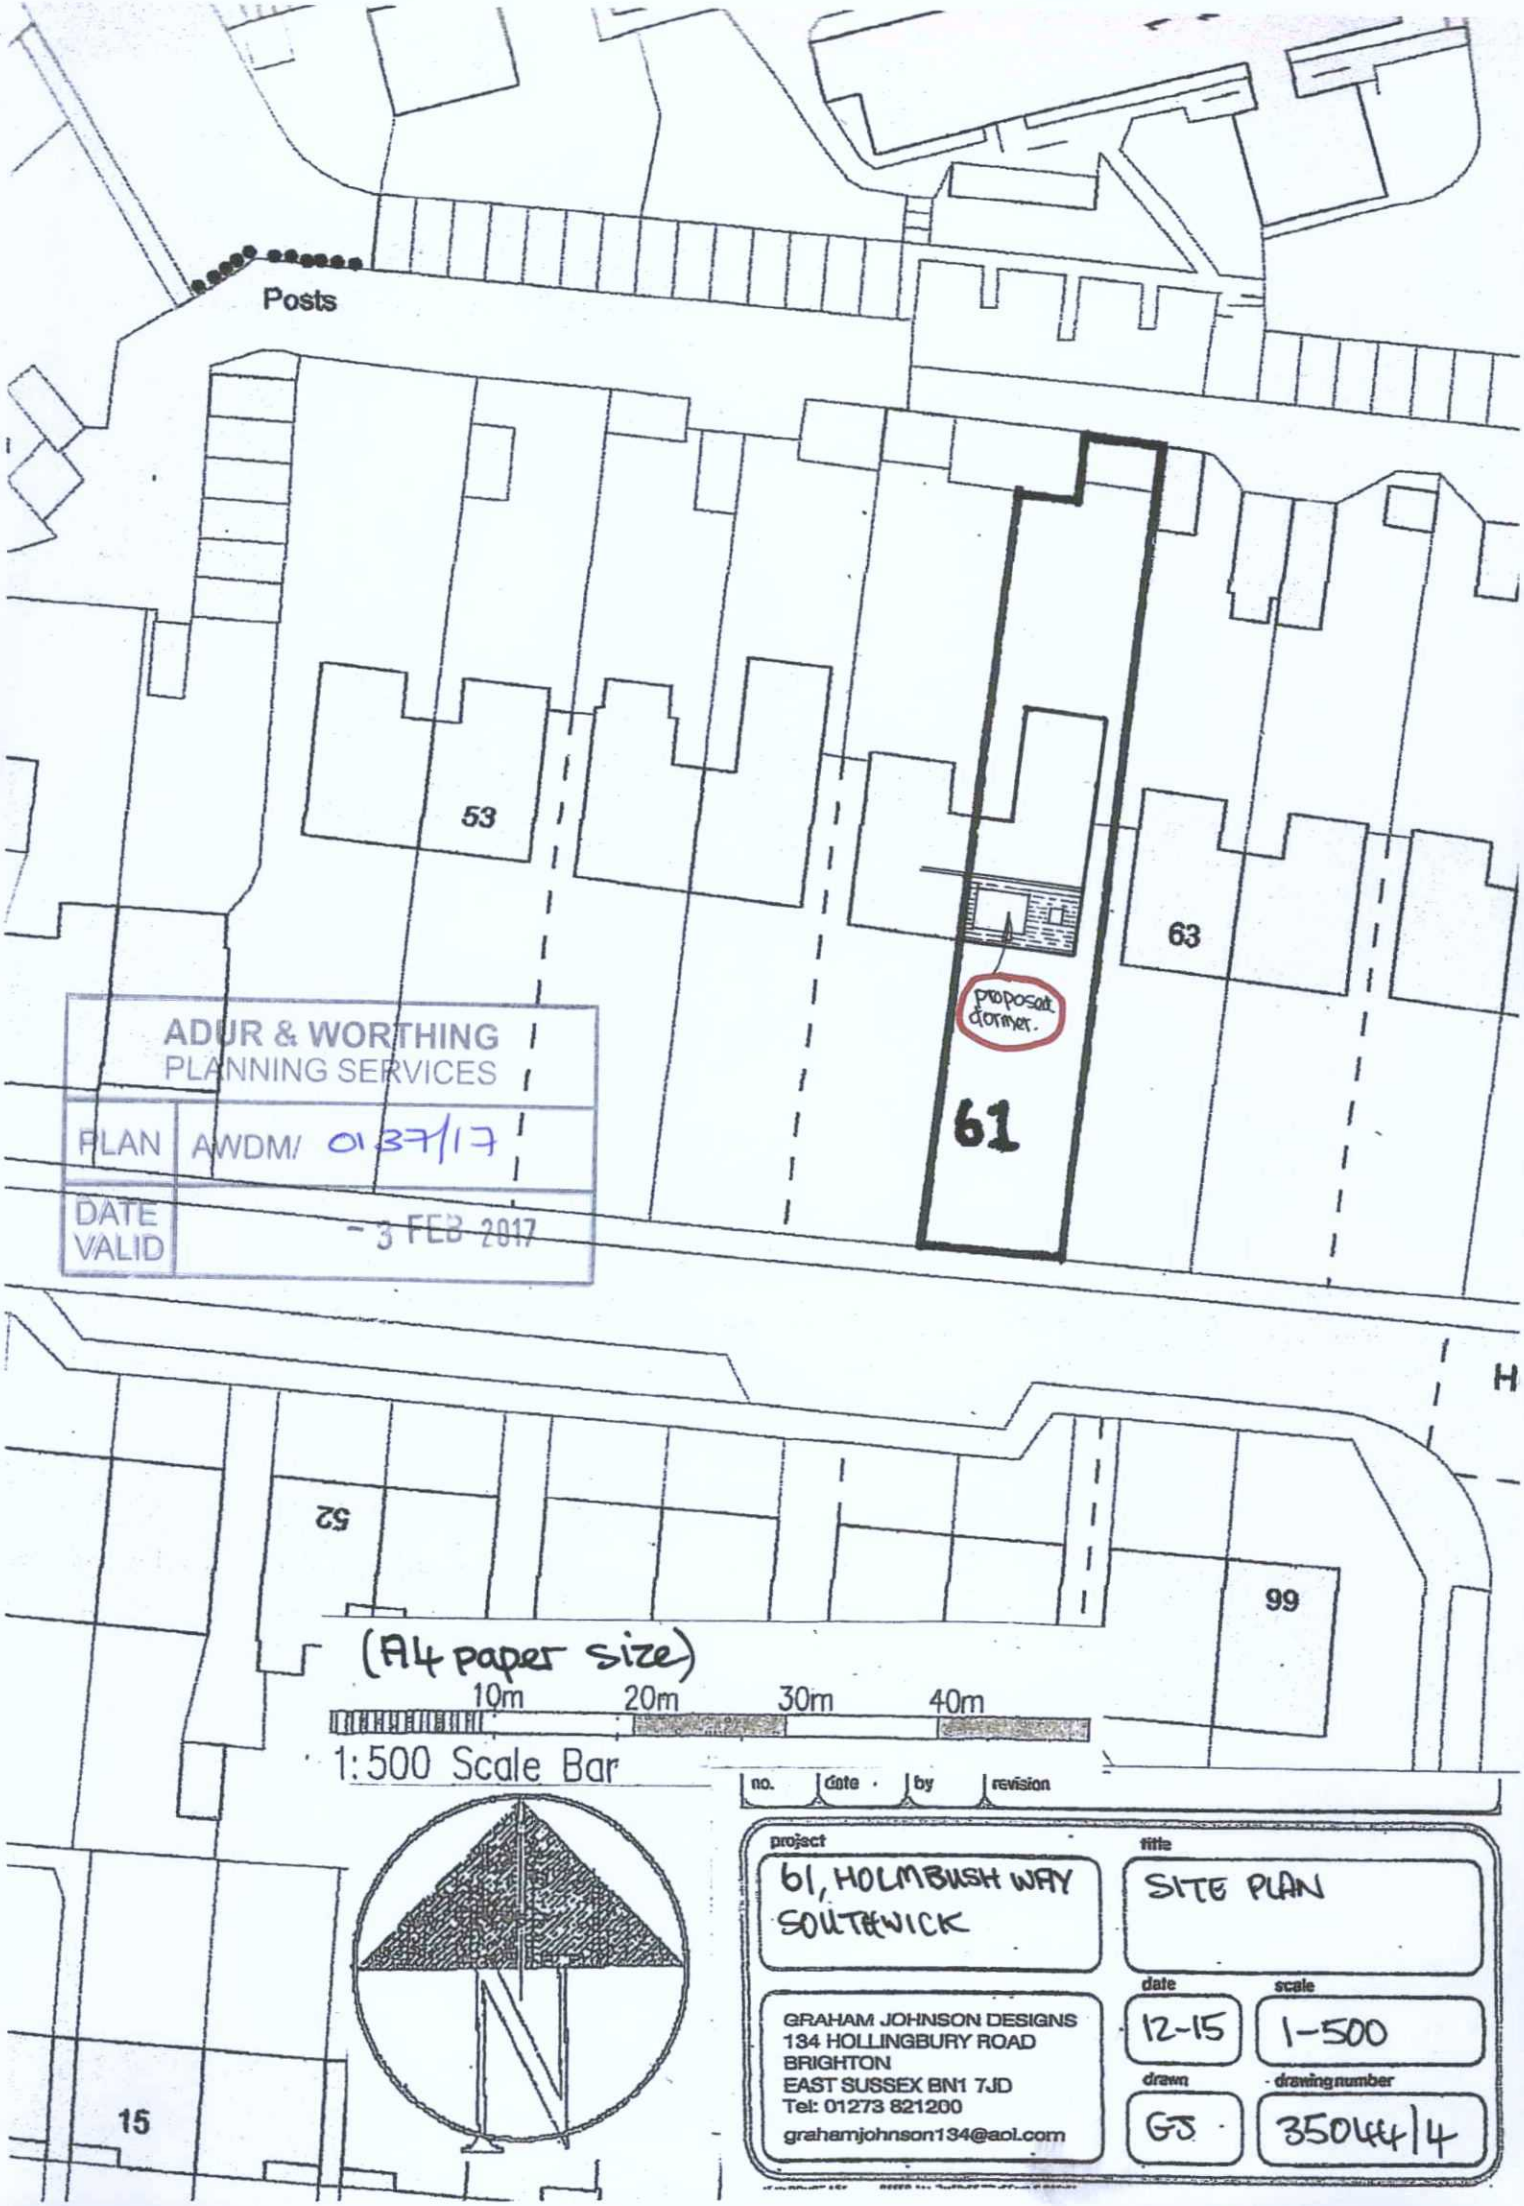

ADUR & WORTHING
PLANNING SERVICES

PLAN	AWDM/ 0137/17
DATE VALID	- 3 FEB 2017

(A4 paper size)

10m 20m 30m 40m

1:500 Scale Bar

no.	date	by	revision

project
61, HOLMBUSH WAY
SOUTHWICK

title
SITE PLAN

GRAHAM JOHNSON DESIGNS
134 HOLLINGBURY ROAD
BRIGHTON
EAST SUSSEX BN1 7JD
Tel: 01273 821200
grahamjohnson134@aol.com

date: 12-15
scale: 1-500
drawn: GJ
drawing number: 350444/4