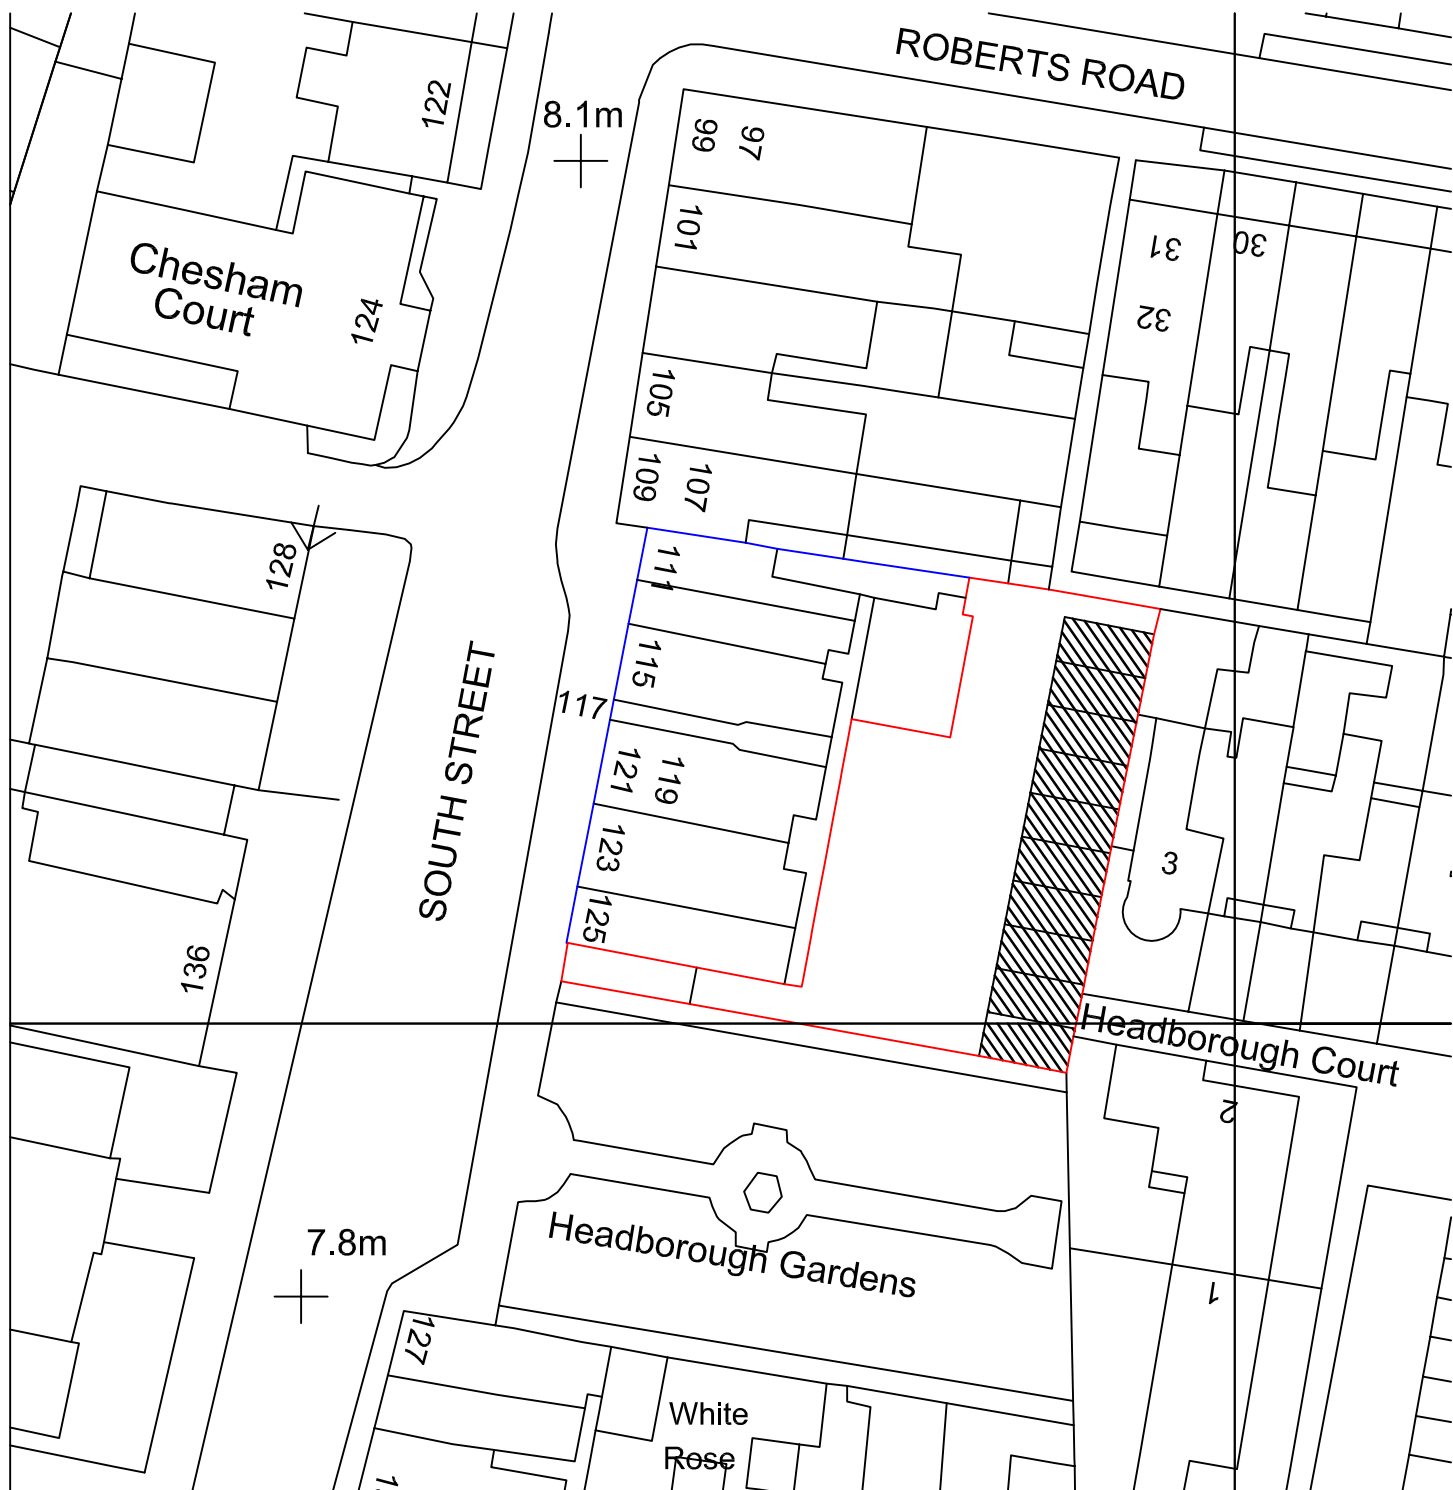


Metres
Lincoln Court
117 South Street
Lancing
Block Plan 1:500
A4 Paper